
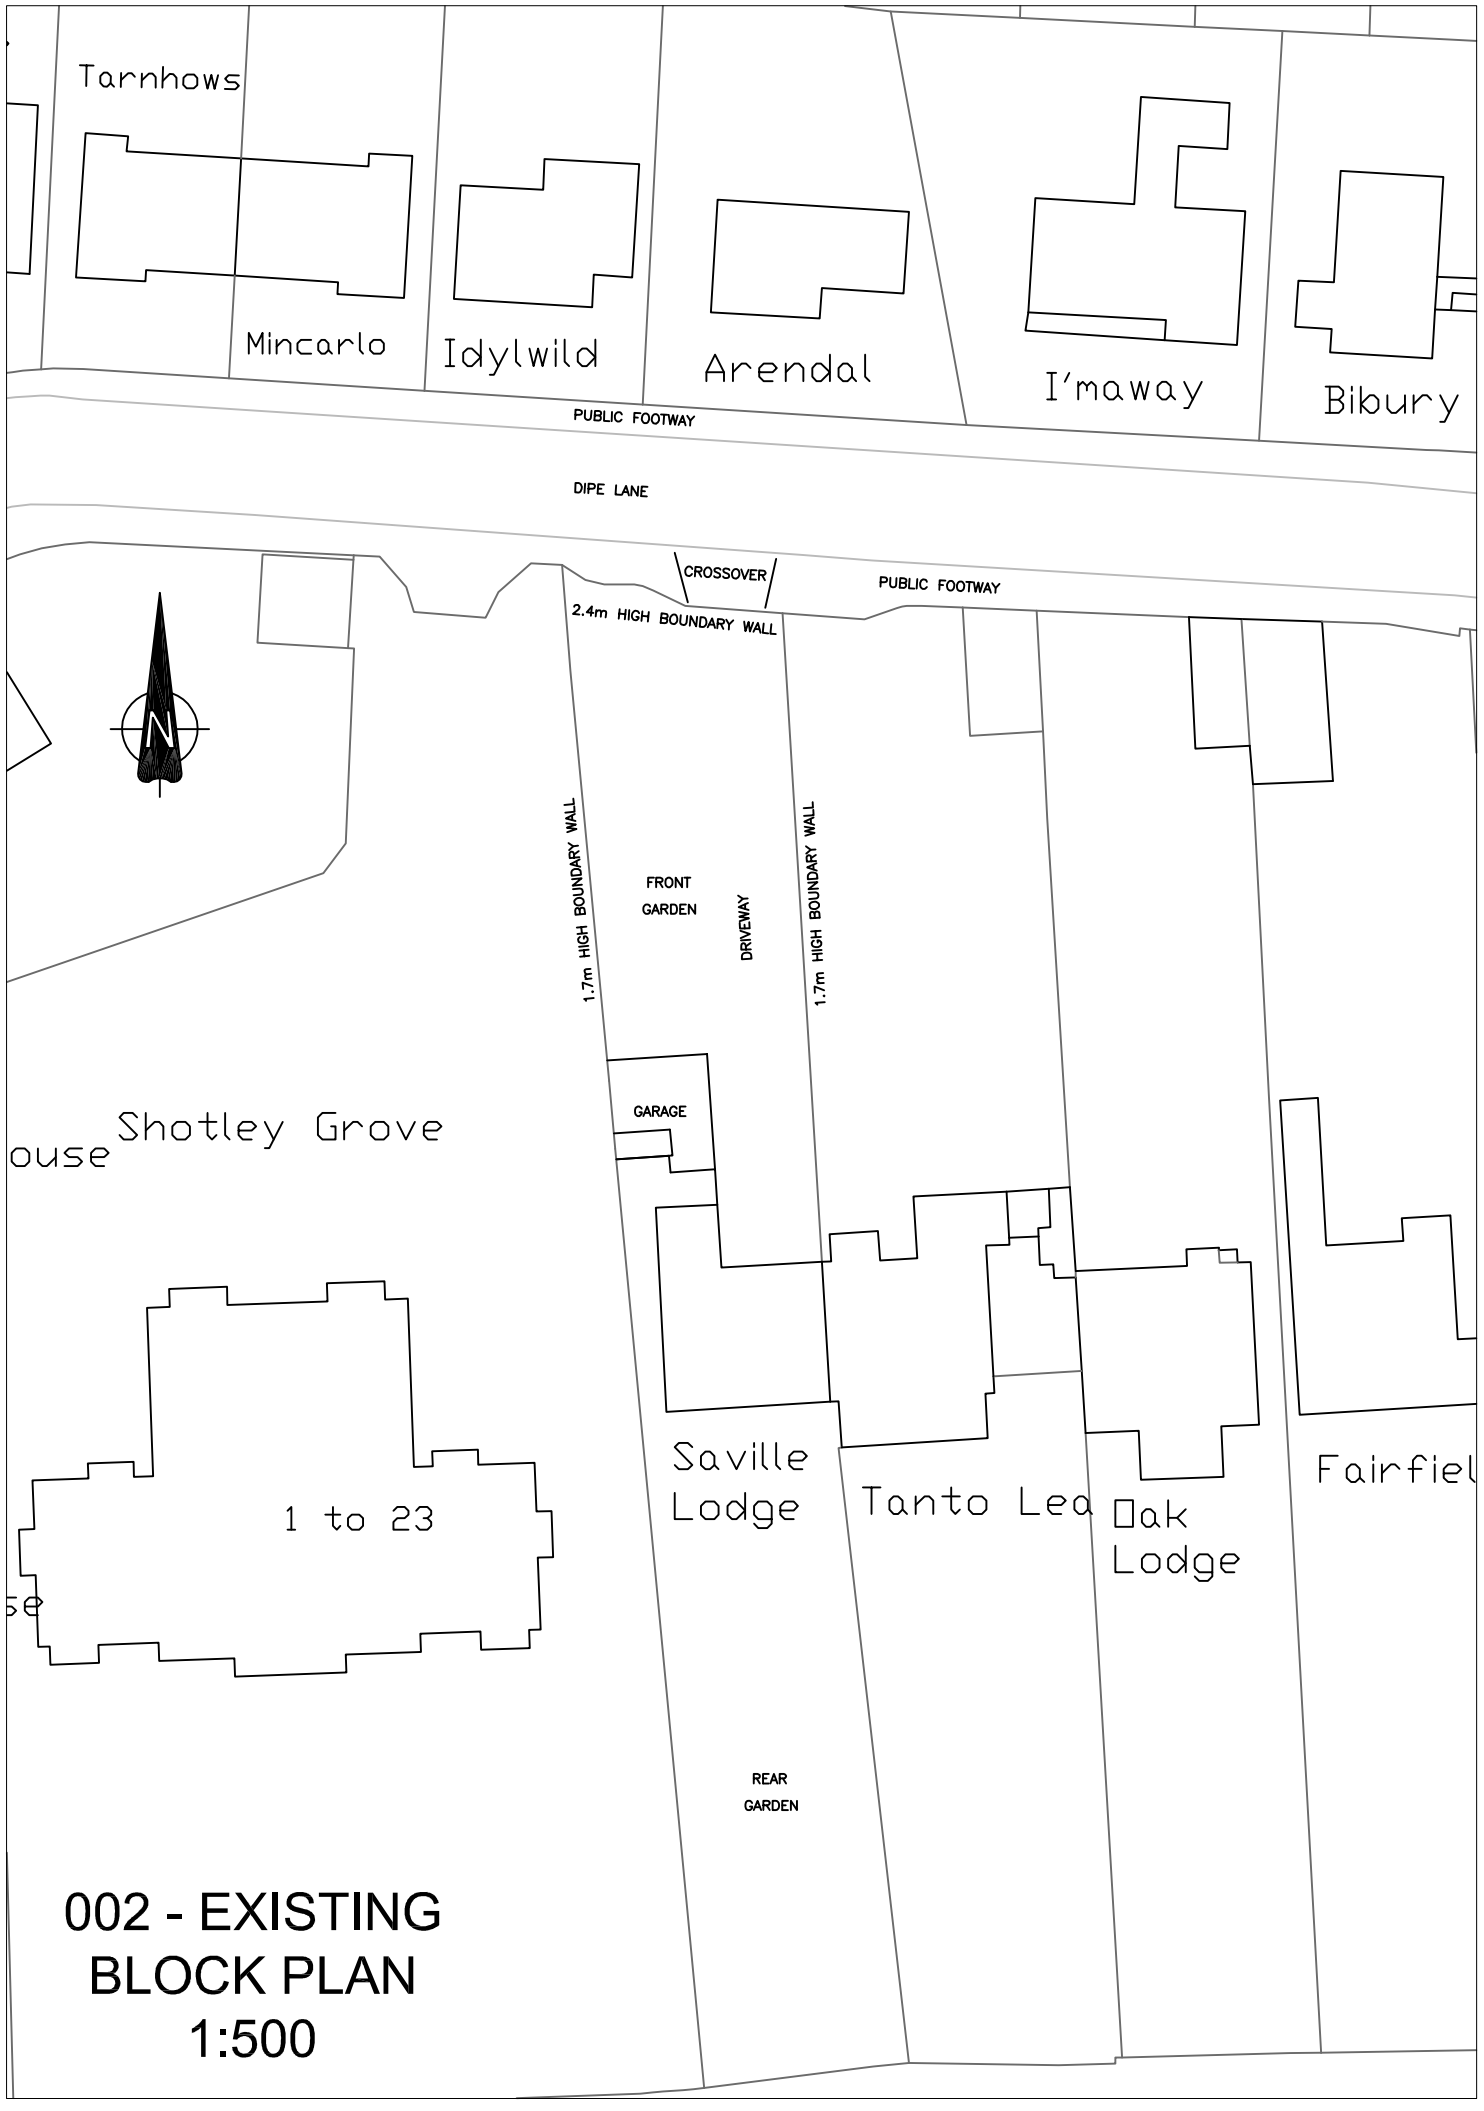


002 - EXISTING BLOCK PLAN 1:500

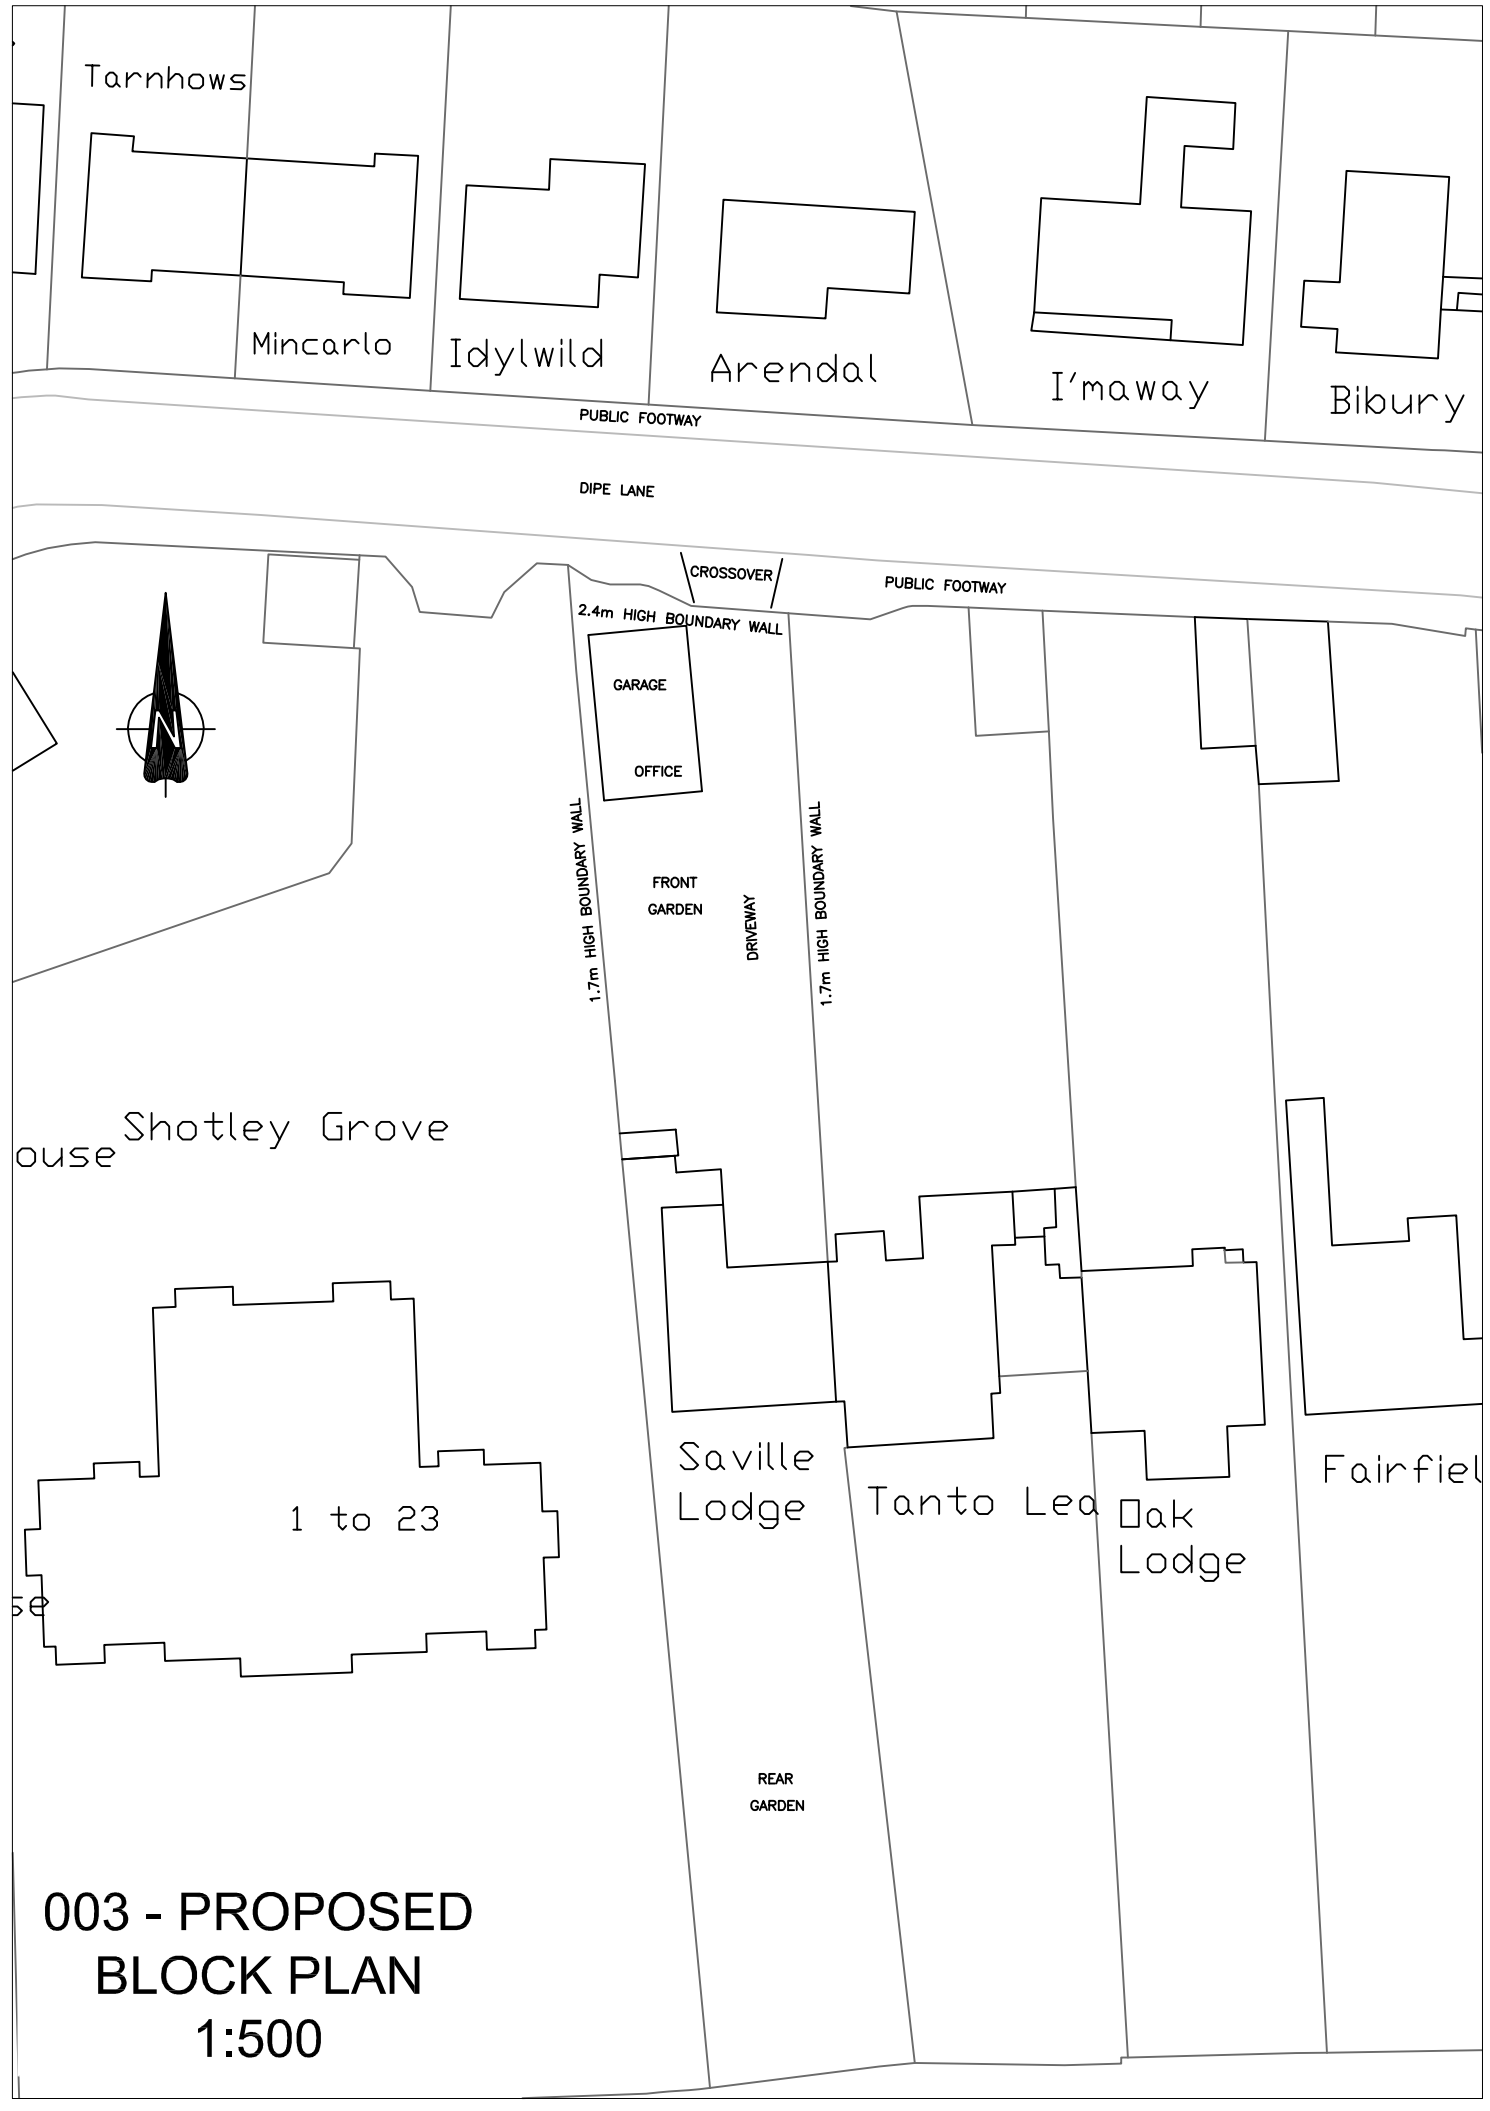

003 - PROPOSED BLOCK PLAN 1:500