
GRASMERE GARDENS

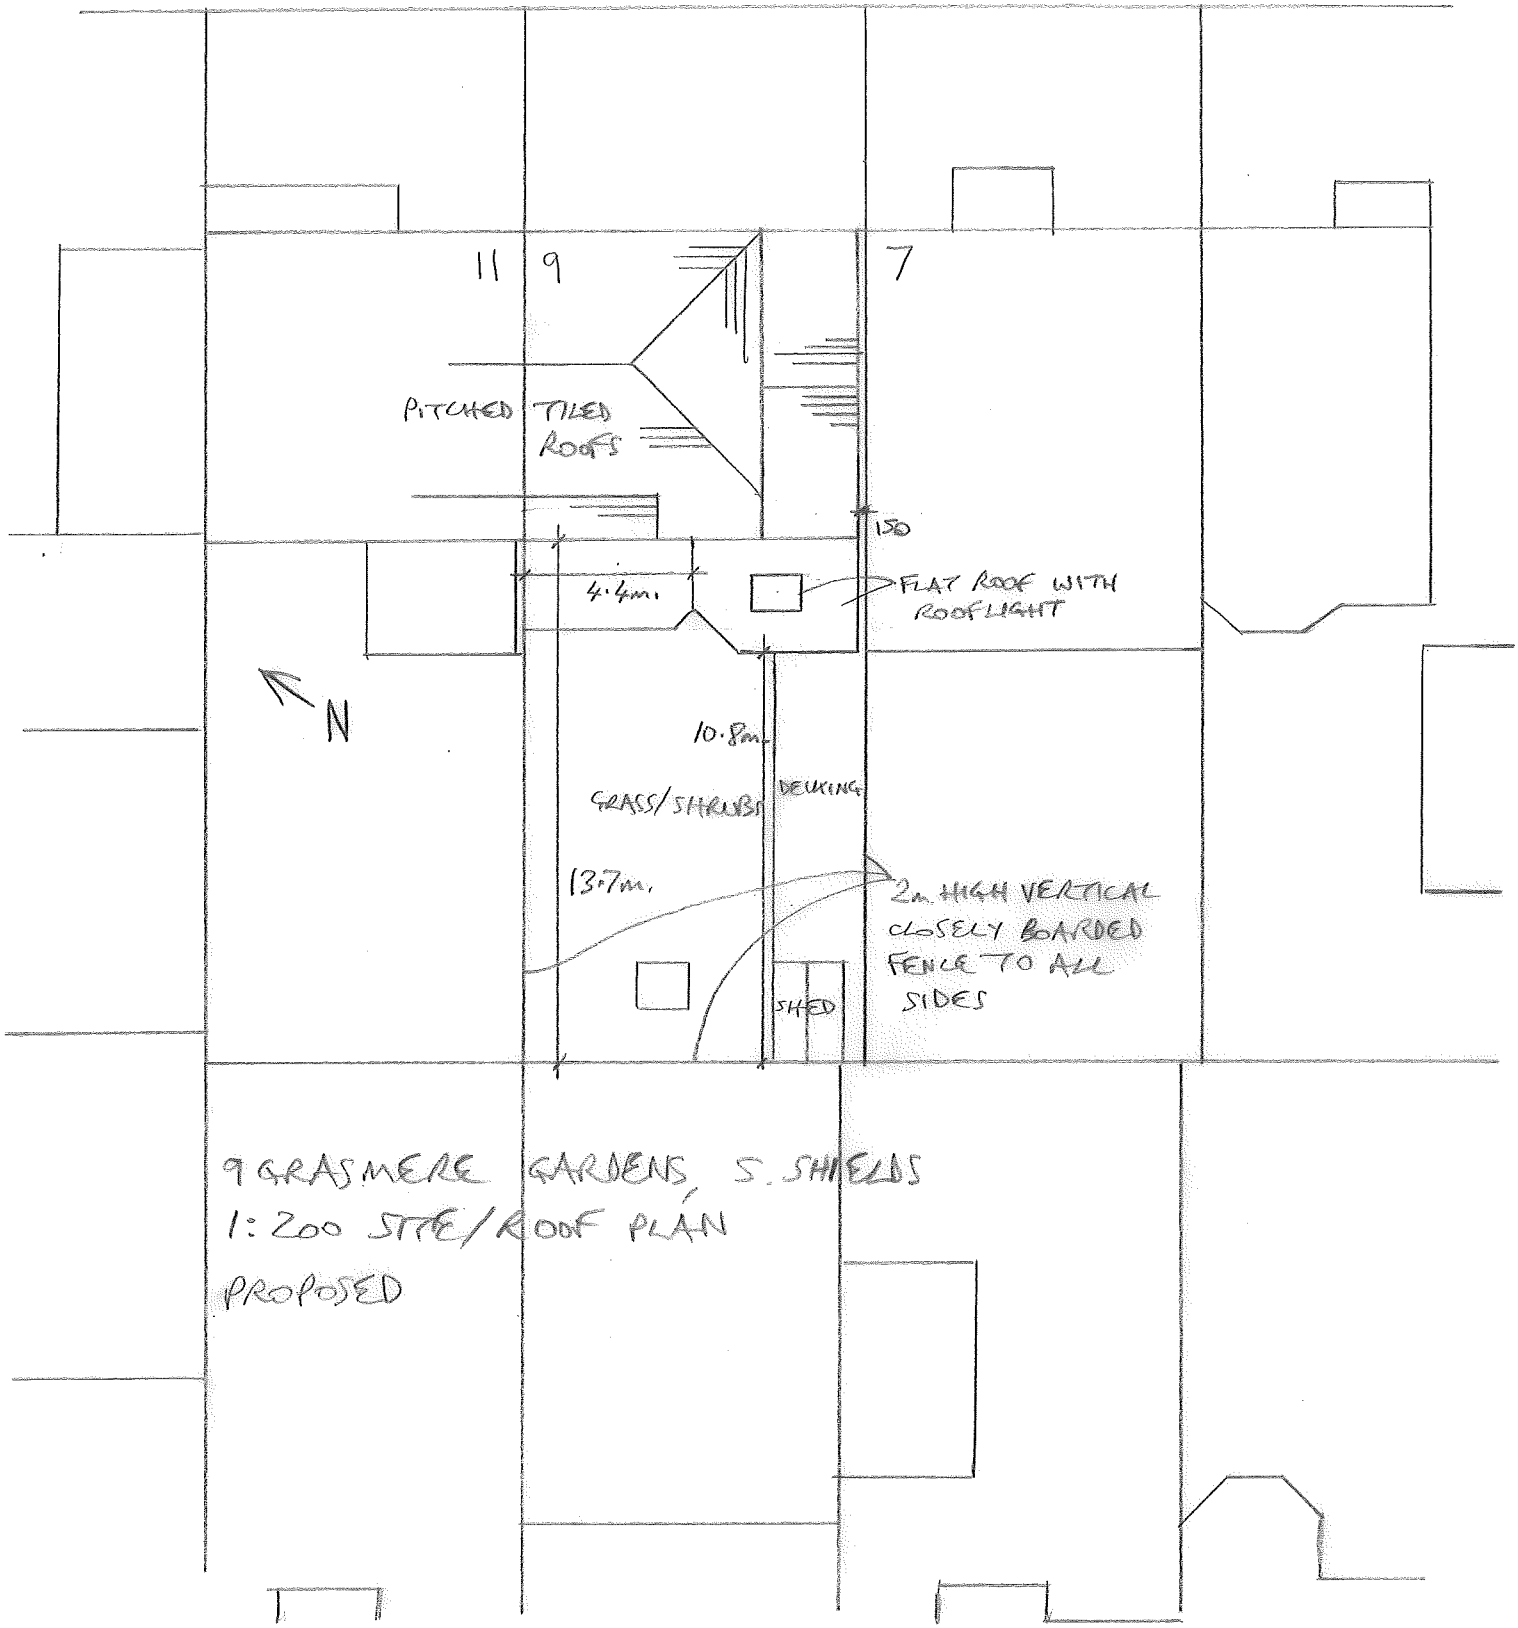

9 GRASMERE GARDENS, S. SHIELDS
1:200 SITE/ROOF PLAN
PROPOSED