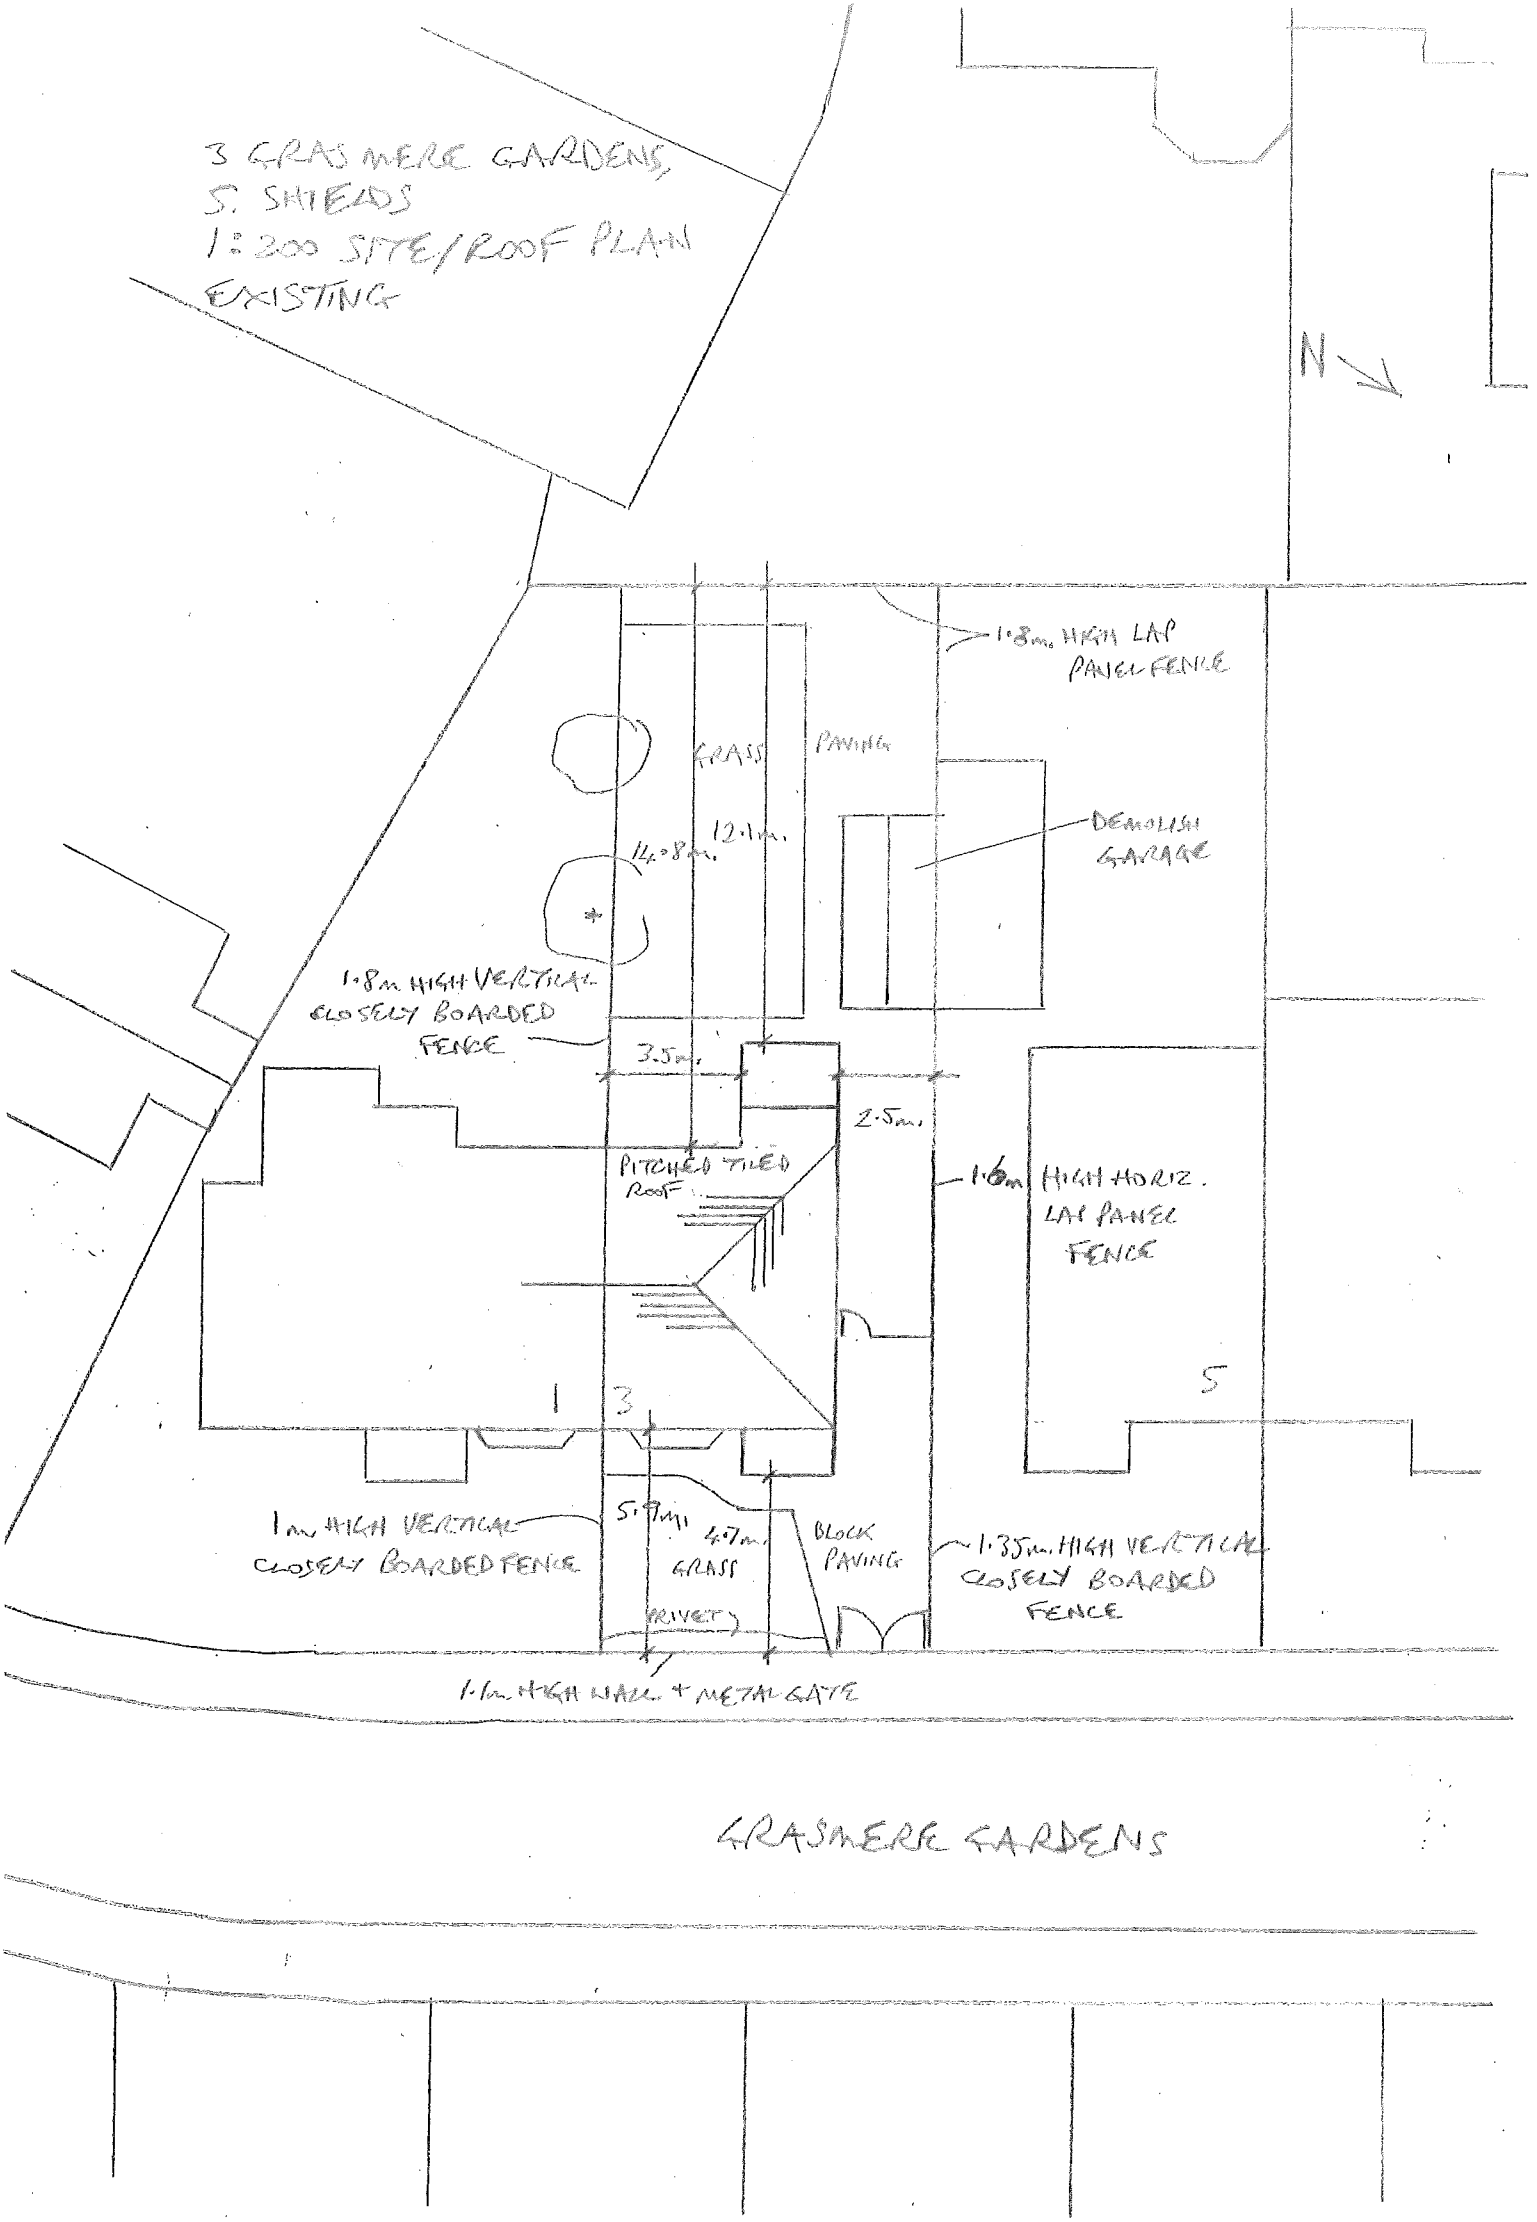

3 GRASMERE GARDENS,
5. SHEDS
1:200 SITE/ROOF PLAN
EXISTING
N
1.8m. HIGH LAP PANEL FENCE
GRASS
PAVING
14.8m.
12.1m.
DEMOLISH GARAGE
1.8m HIGH VERTICAL CLOSELY BOARDED FENCE
3.5m.
2.5m.
PITCHED TILED ROOF
1.6m HIGH HORIZ. LAP PANEL FENCE
1
3
5
1m HIGH VERTICAL CLOSELY BOARDED FENCE
5.9m
4.7m.
GRASS
BLOCK PAVING
1.35m. HIGH VERTICAL CLOSELY BOARDED FENCE
PRIVET
1.6m. HIGH WALL + METAL GATE
GRASMERE GARDENS