
3 GRASMERE GARDENS,
5. SHEDS
1:200 SITE/ROOF PLAN
PROPOSED

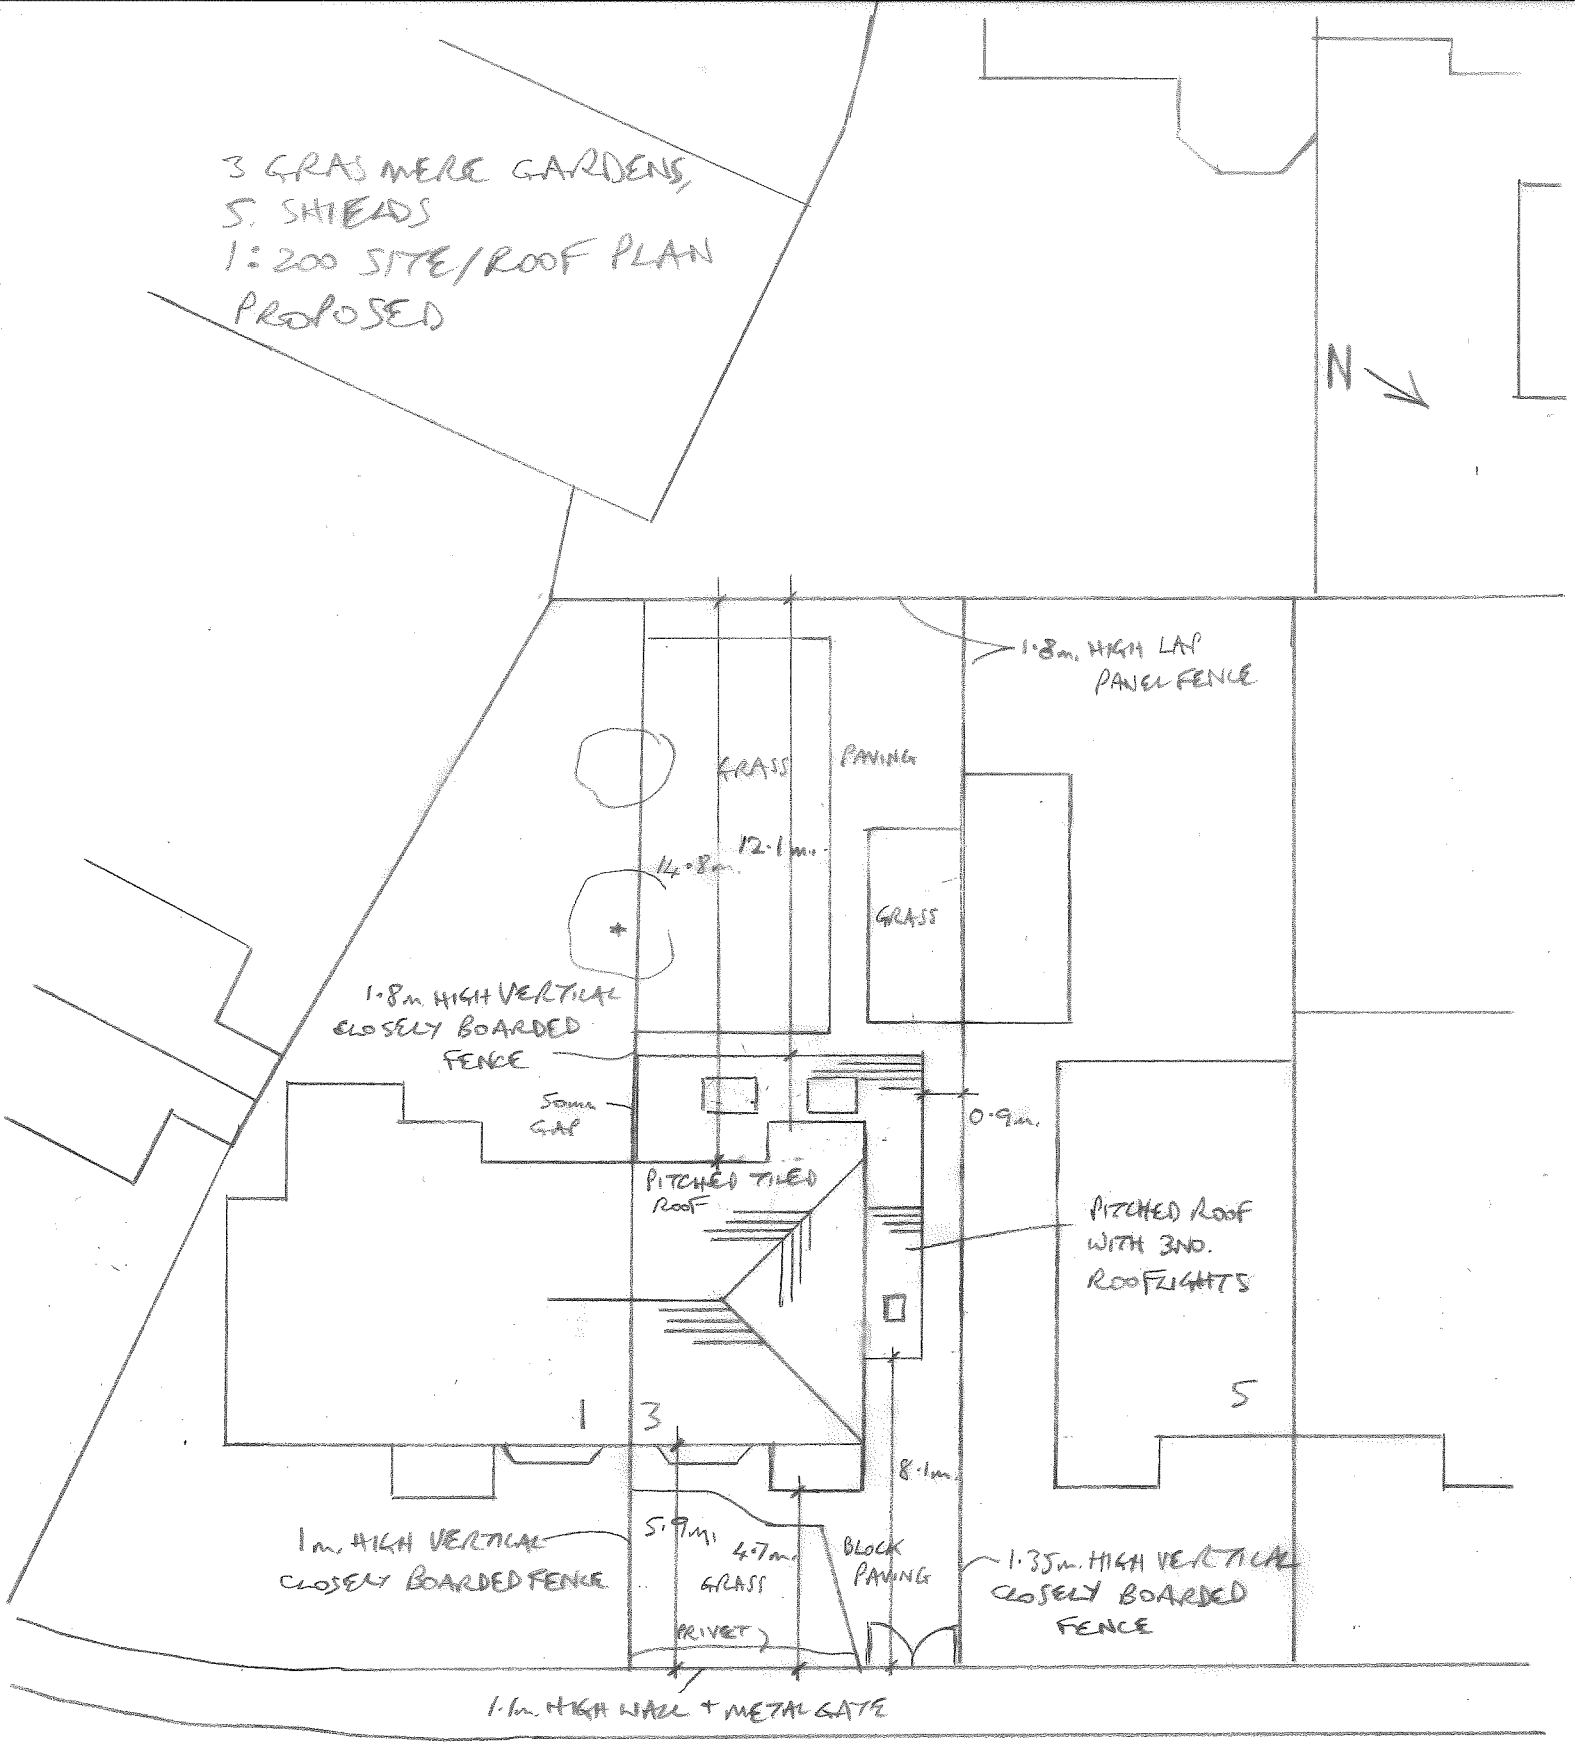

GRASMERE GARDENS