ALL DIMENSIONS TO BE VERIFIED ON SITE.
CHECK ALL NOTES AND READ IN CONJUNCTION WITH STRUCTURAL ENGINEERS DESIGN.
DISCREPENCIES TO BE REPORTED TO THE ARCHITECT PRIOR TO WORKS COMMENCING.

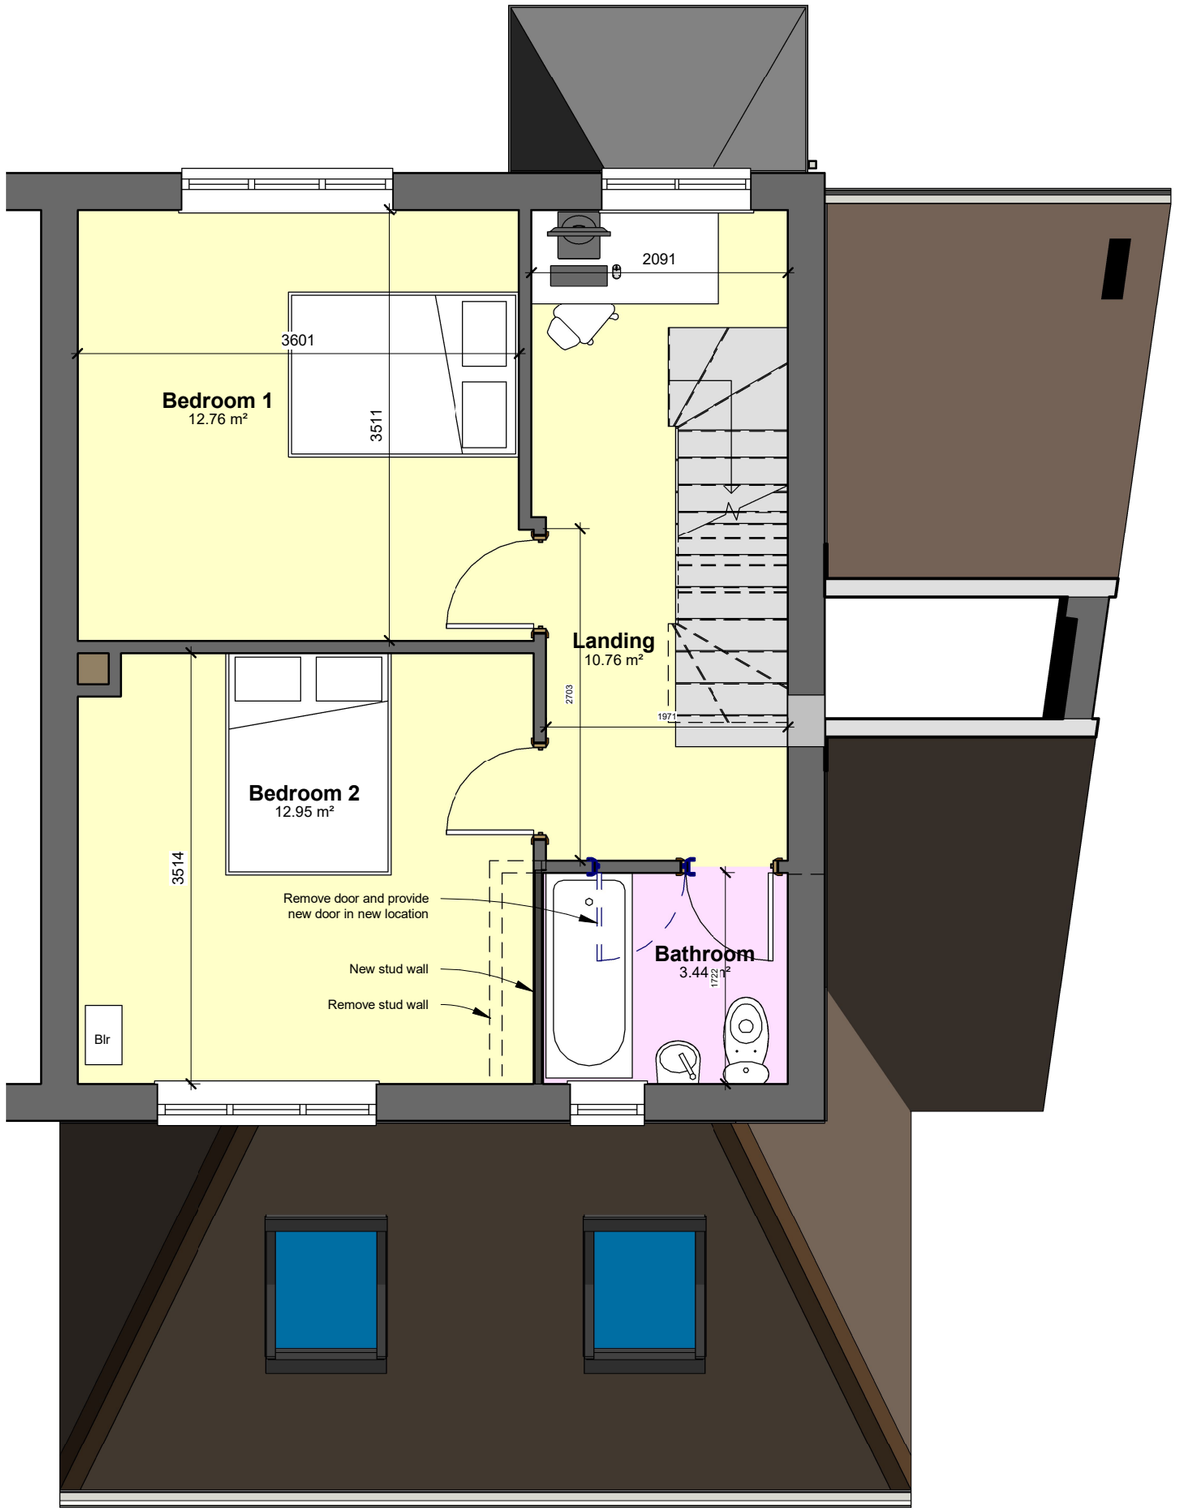

2 First Floor

1 : 50

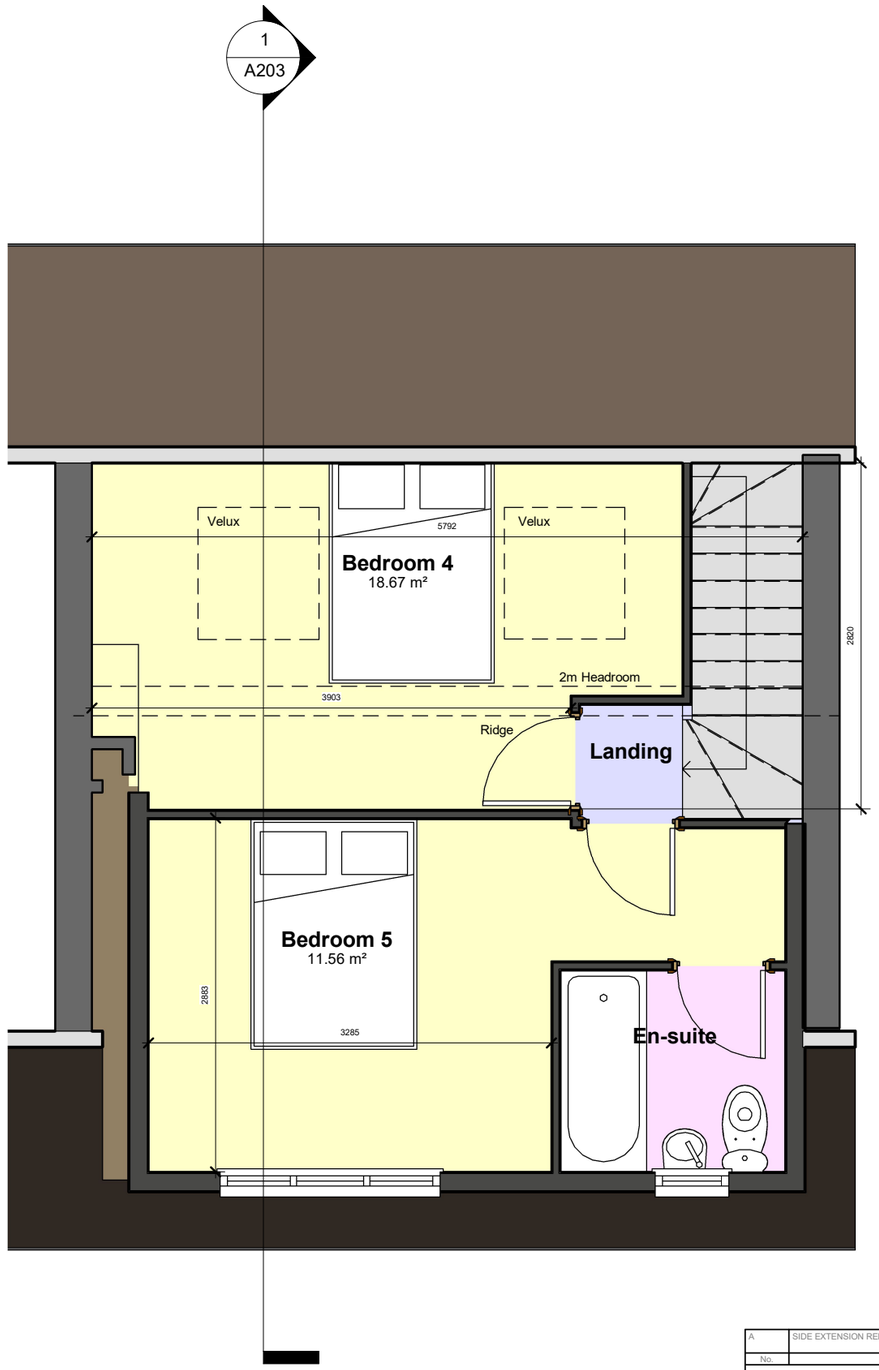

3 Loft

1 : 50

No.	Description	Date
A	SIDE EXTENSION REMOVED	2020-10-13

North East
Architectural Services
Clervaux Exchange, Clervaux Terrace, Jarrow NE32 5UP
07455 980 354 admin@nearchitect.co.uk

Project	EXTENSION AND LOFT CONVERSION		
Address	81 WEST DRIVE, CLEADON		
Client	HELEN DODDS		
Sheet	FIRST / SECOND FLOOR PROPOSED	Project No.	2020-06-12
Date	2020-07-12	Scale (@ A3)	1 : 50
Drawing No.	A202	Rev	A