ALL DIMENSIONS TO BE VERIFIED ON SITE.
CHECK ALL NOTES AND READ IN CONJUNCTION WITH STRUCTURAL ENGINEERS DESIGN.
DISCREPENCIES TO BE REPORTED TO THE ARCHITECT PRIOR TO WORKS COMMENCING.

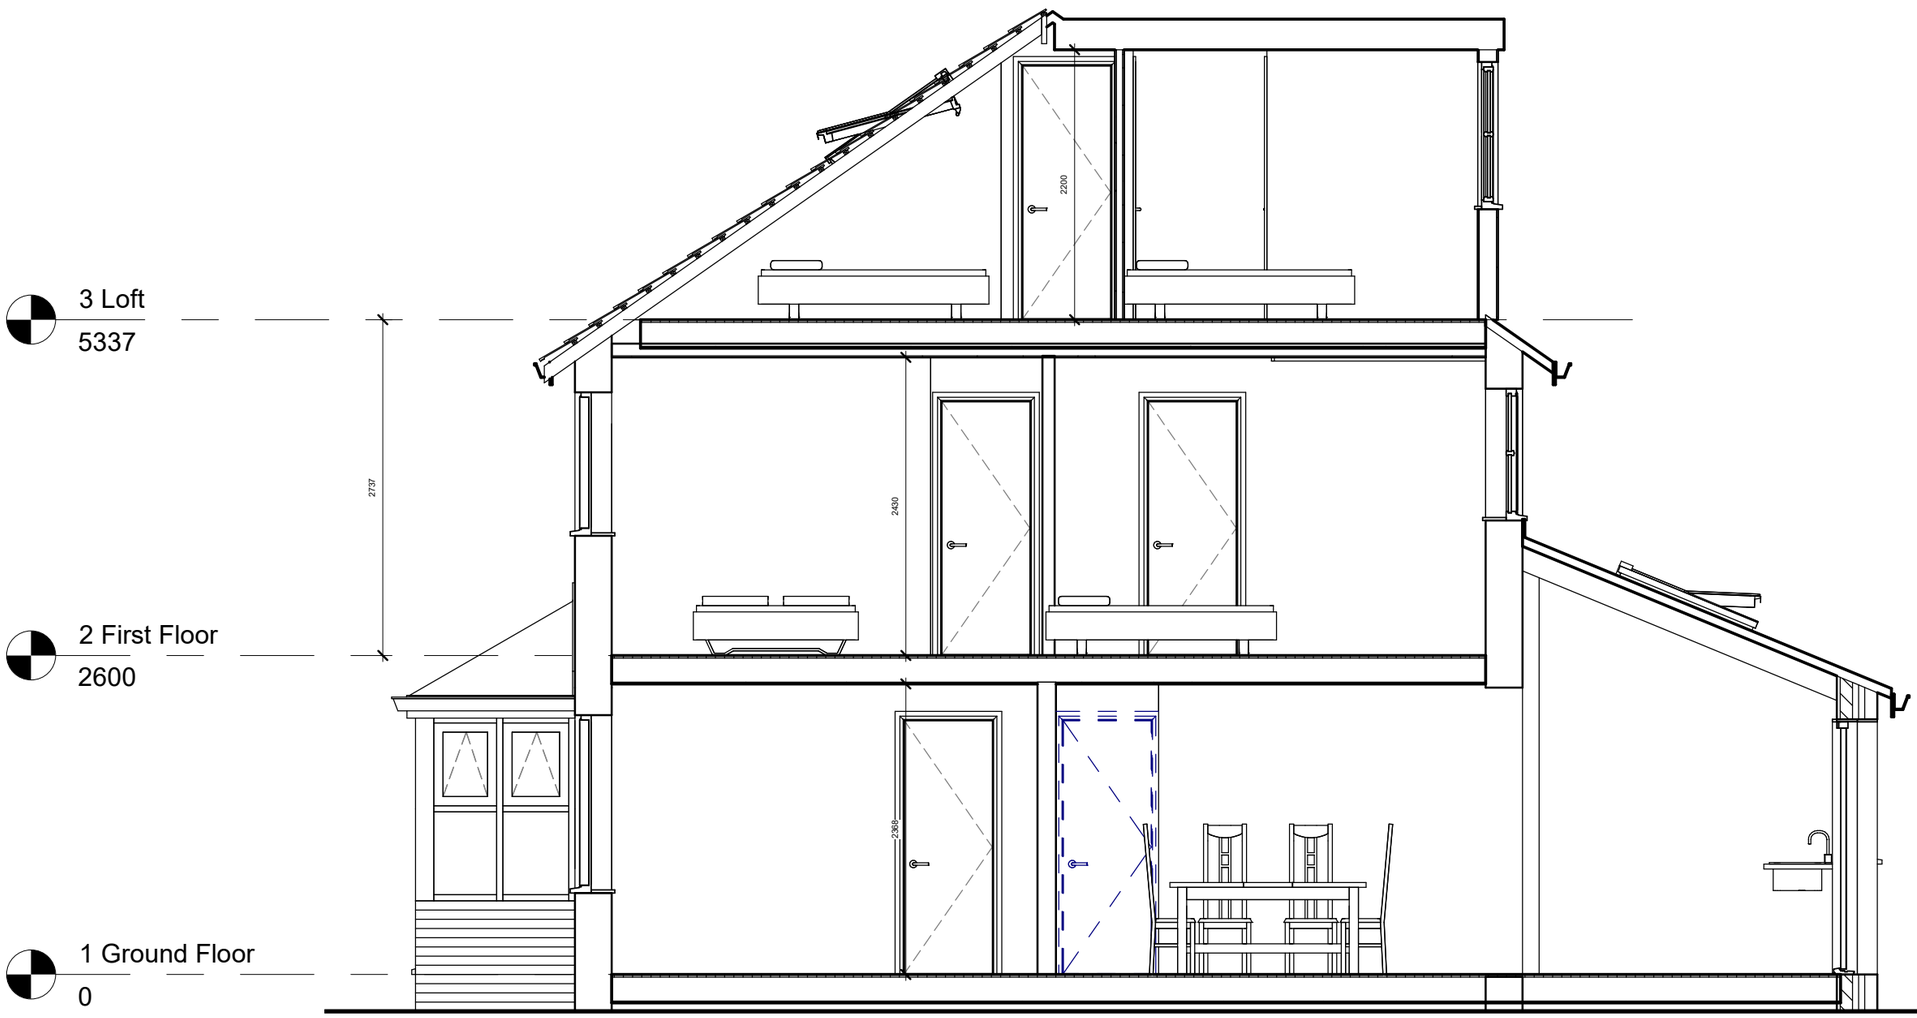


# Section Proposed

1 : 50

| No. | Description | Date |
|---|---|---|
| A | SIDE EXTENSION REMOVED | 2020-10-13 |

North East
Architectural Services
Clervaux Exchange, Clervaux Terrace, Jarrow NE32 5UP
07455 980 354 admin@nearchitect.co.uk

| | | | |
|---|---|---|---|
| Project | EXTENSION AND LOFT CONVERSION | | |
| Address | 81 WEST DRIVE, CLEADON | | |
| Client | HELEN DODDS | | |
| Sheet | SECTION PROPOSED | Project No. | 2020-06-12 |
| Date | 2020-07-12 | Scale (@ A3) | 1 : 50 |
| Drawing No. | A203 | Rev | A |