ST 0682/20/HFUL

SOUTH TYNESIDE COUNCIL
21 AUG 2020
PLANNING

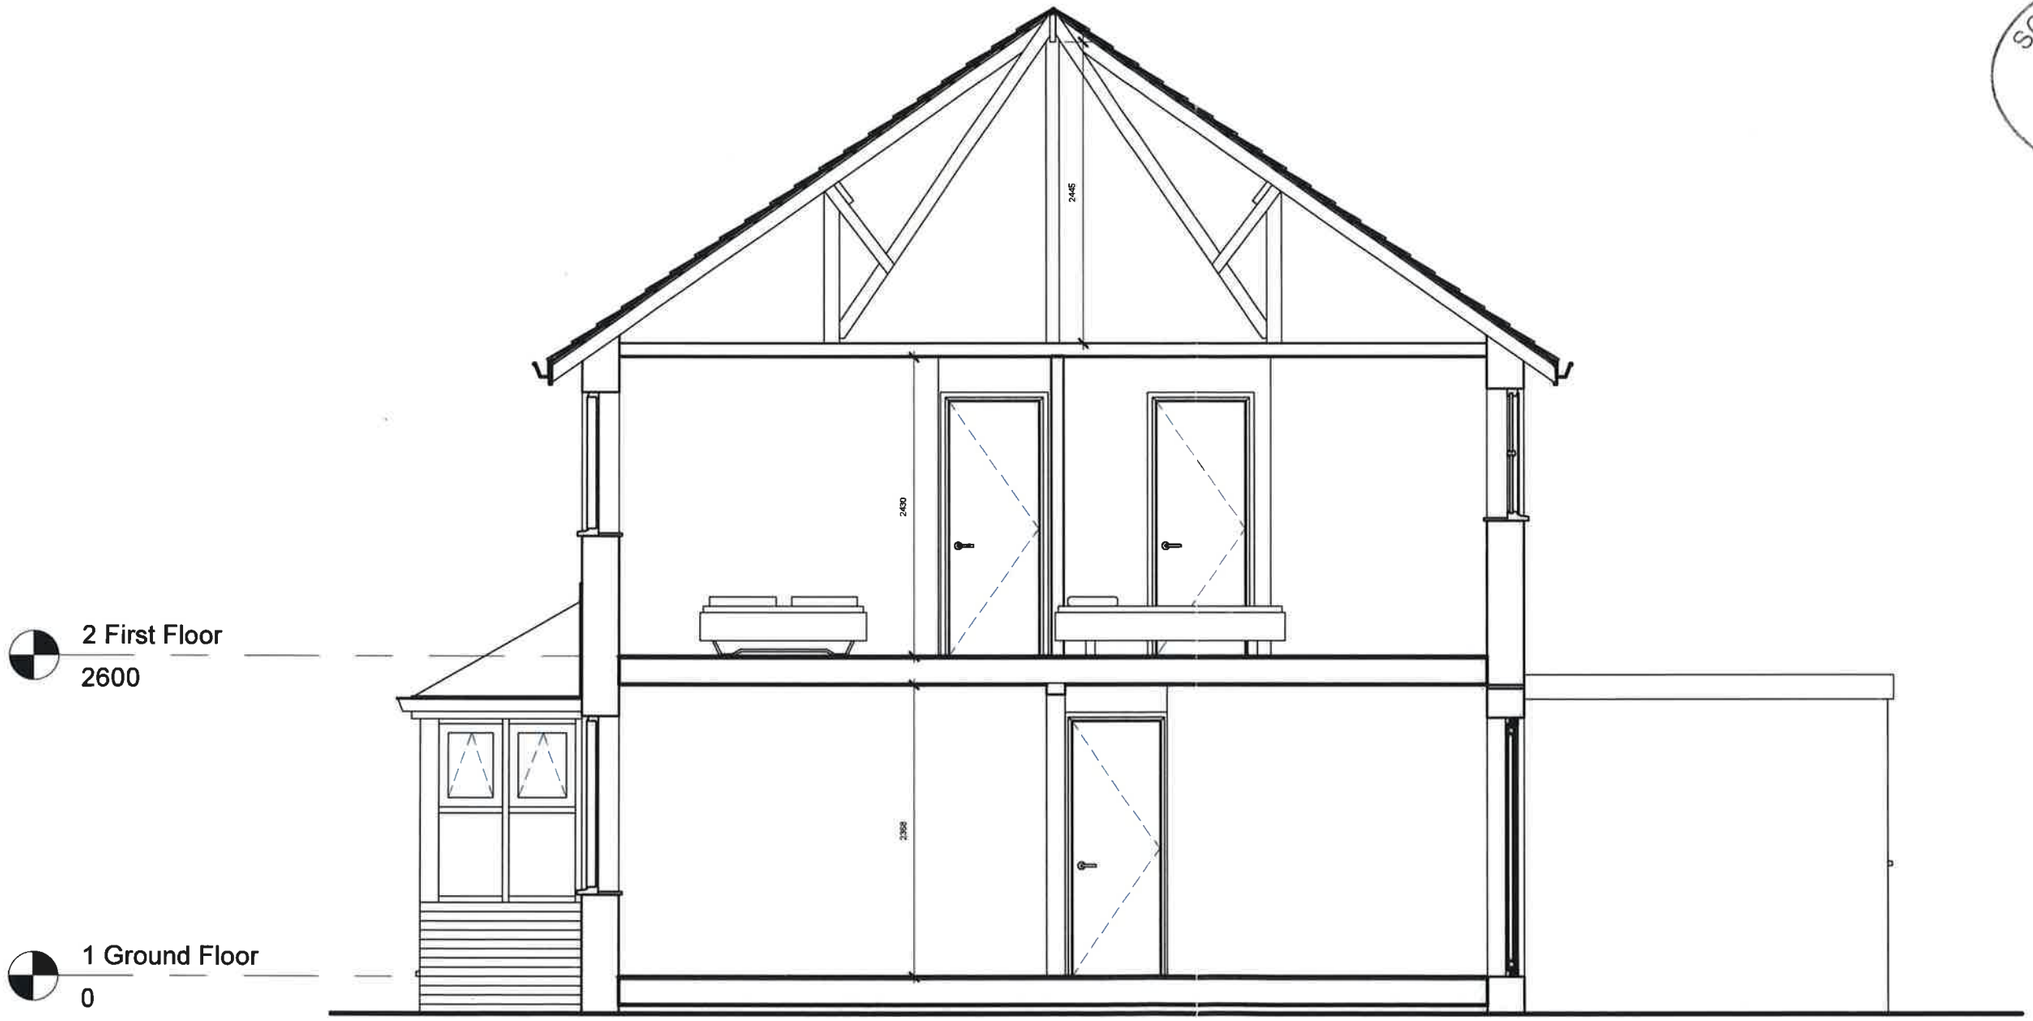


# Section Existing

1 : 50

North East
Architectural Services
Clervaux Exchange, Clervaux Terrace,
Jarrow NE32 5UP
07455 980 354 admin@nearchitect.co.uk

| | | |
|---|---|---|
| PROJECT | LOFT CONVERSION AND EXTENSION | |
| ADDRESS | 81 WEST DRIVE, CLEADON | |
| CLIENT | HELEN DODDS | |
| SHEET | SECTION EXISTING | Project No. 2020-06-12 |
| Date | 2020-07-12 | Scale (@ A3) 1 : 50 |
| DRAWING No. | A103 | REV |