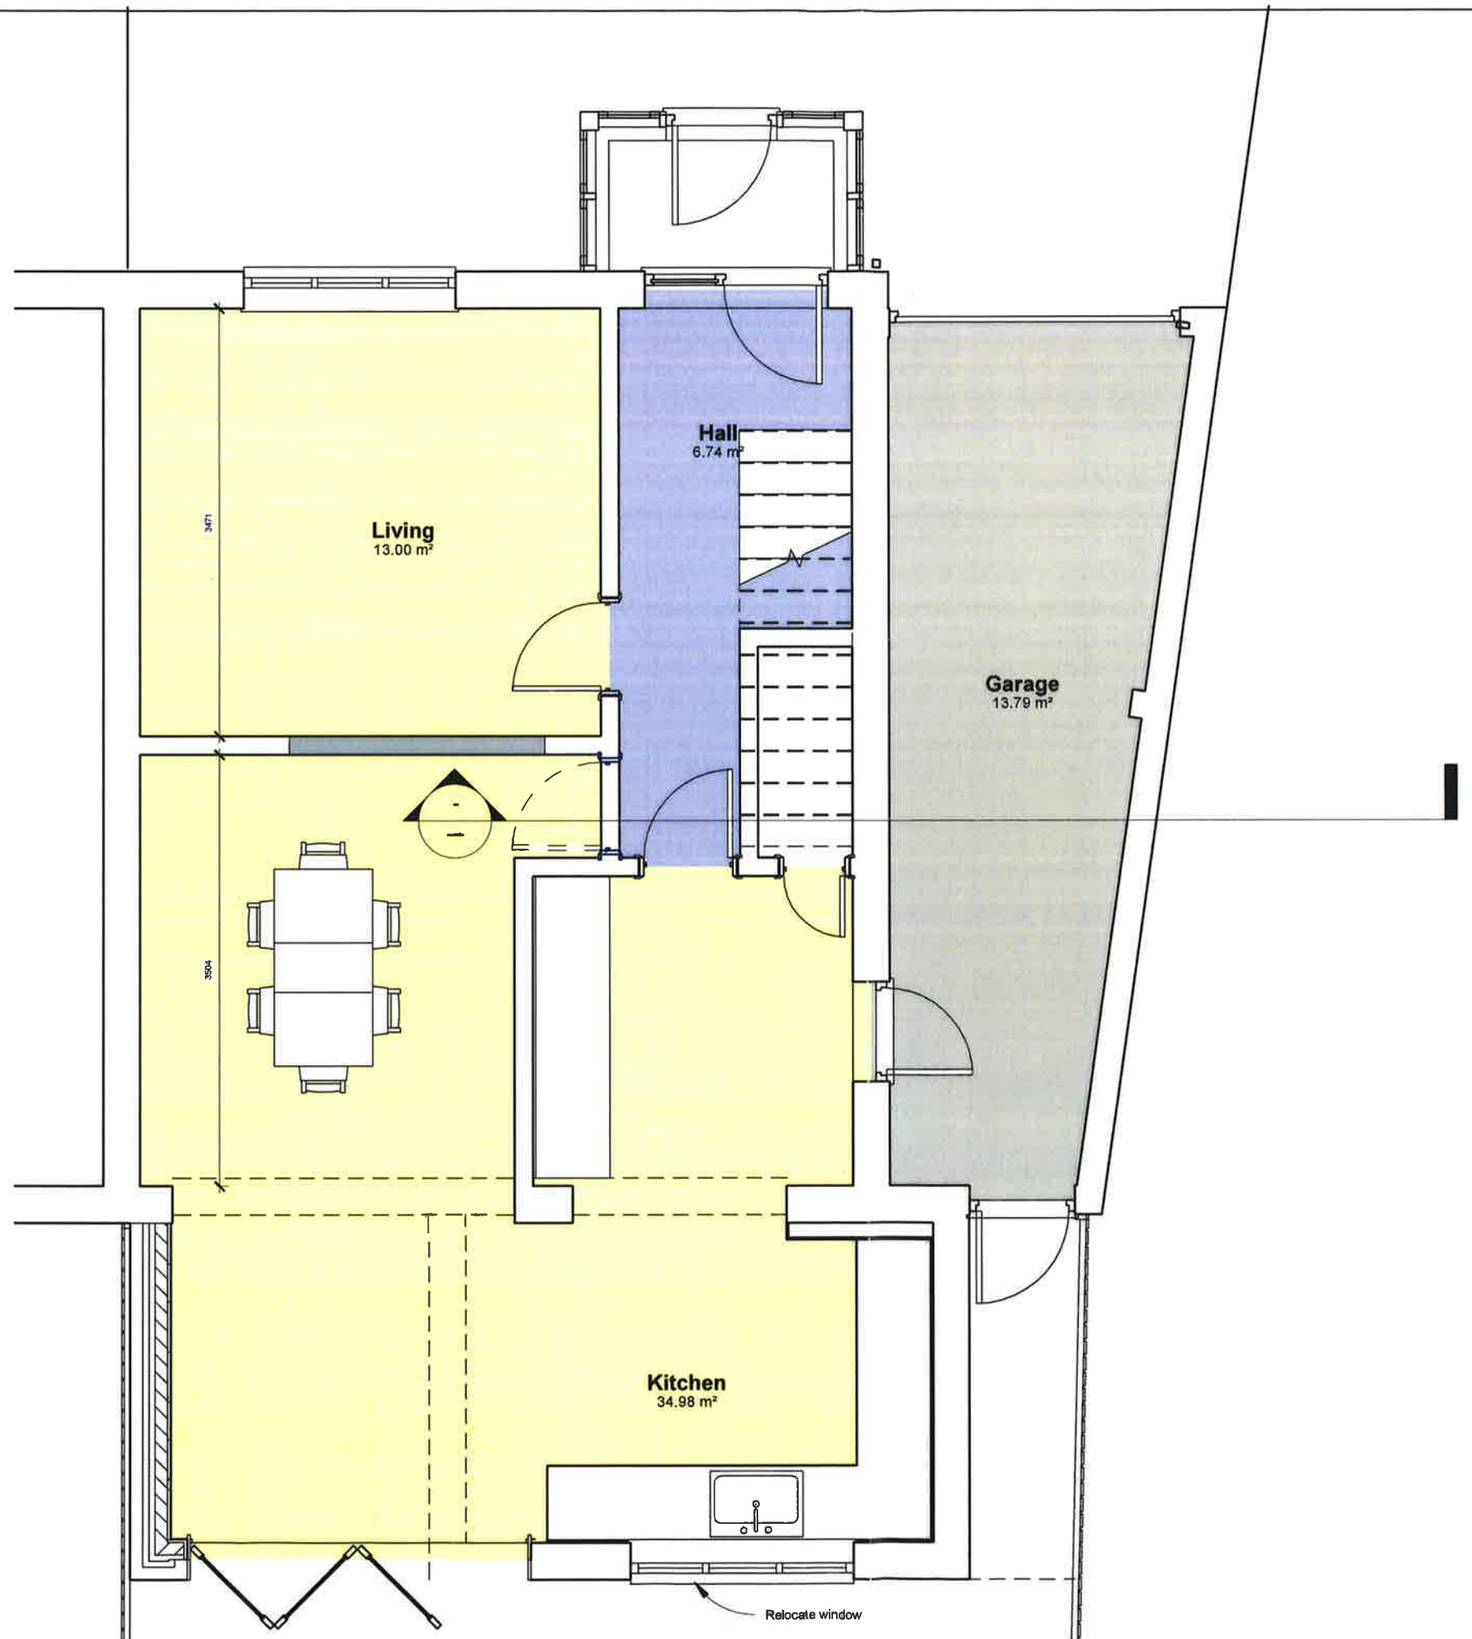

1 Ground Floor

1 : 50

SOUTH TYNESIDE COUNCIL
21 AUG 2020
PLANNING

ST 0682/20 HFUL

North East
Architectural Services
Clervaux Exchange, Clervaux Terrace,
Jarrow NE32 5UP
07455 980 354 admin@nearchitect.co.uk

PROJECT	EXTENSION AND LOFT CONVERSION	
ADDRESS	61 WEST DRIVE, CLEADON	
CLIENT	HELEN DODDS	
SHEET	GROUND FLOOR PROPOSED	Project No. 2020-06-12
Date	2020-07-12	Scale (@ A3) 1 : 50
DRAWING No.	A201	REV