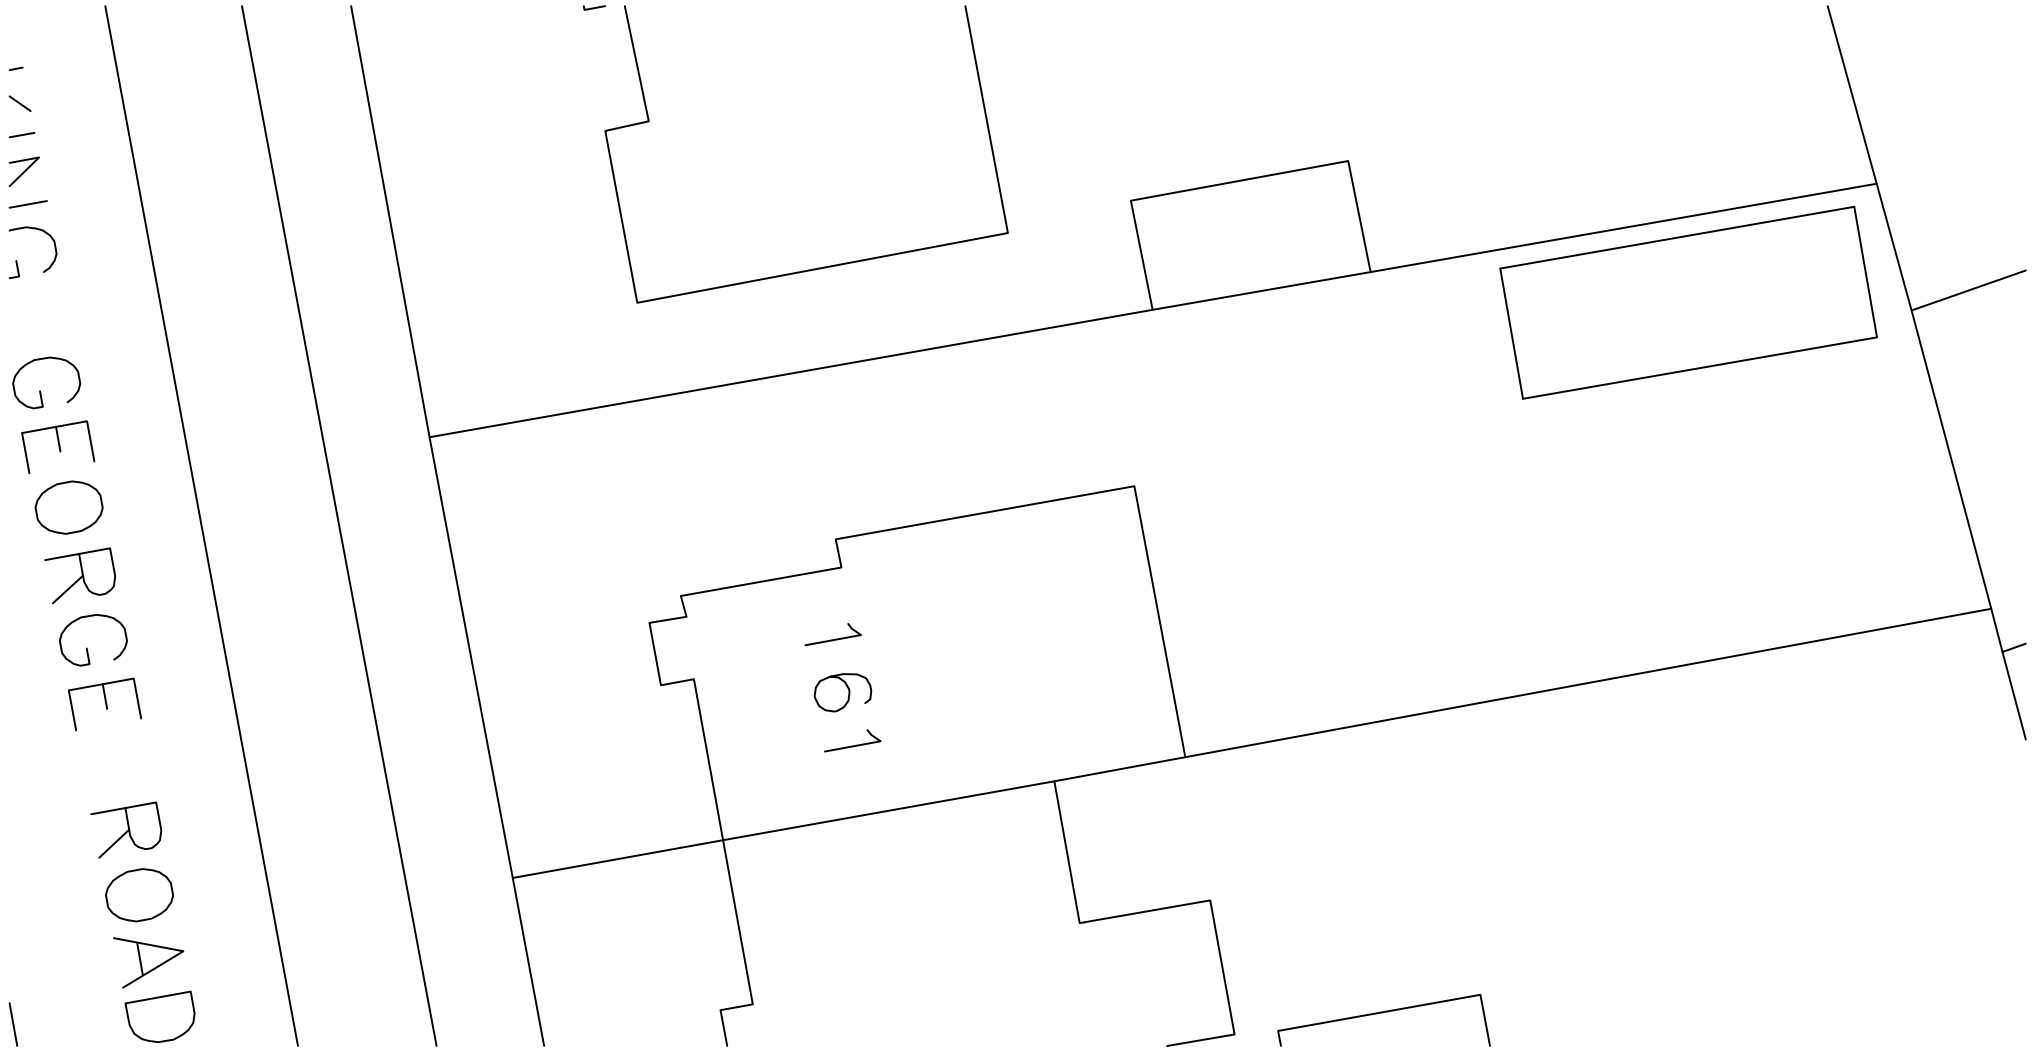


BOUNDARY TREATMENTS:
MASONARY WALLS APPROX 1M HIGH TO FRONT AND SIDE BOUNDARIES
TIMBER FENCING APPROX 1.8M HIGH TO REAR BOUNDARY

NORTH

EXISTING SITE PLAN 161 King George Road South Shields, NE34 0EU	SCALE @ A4 1:200