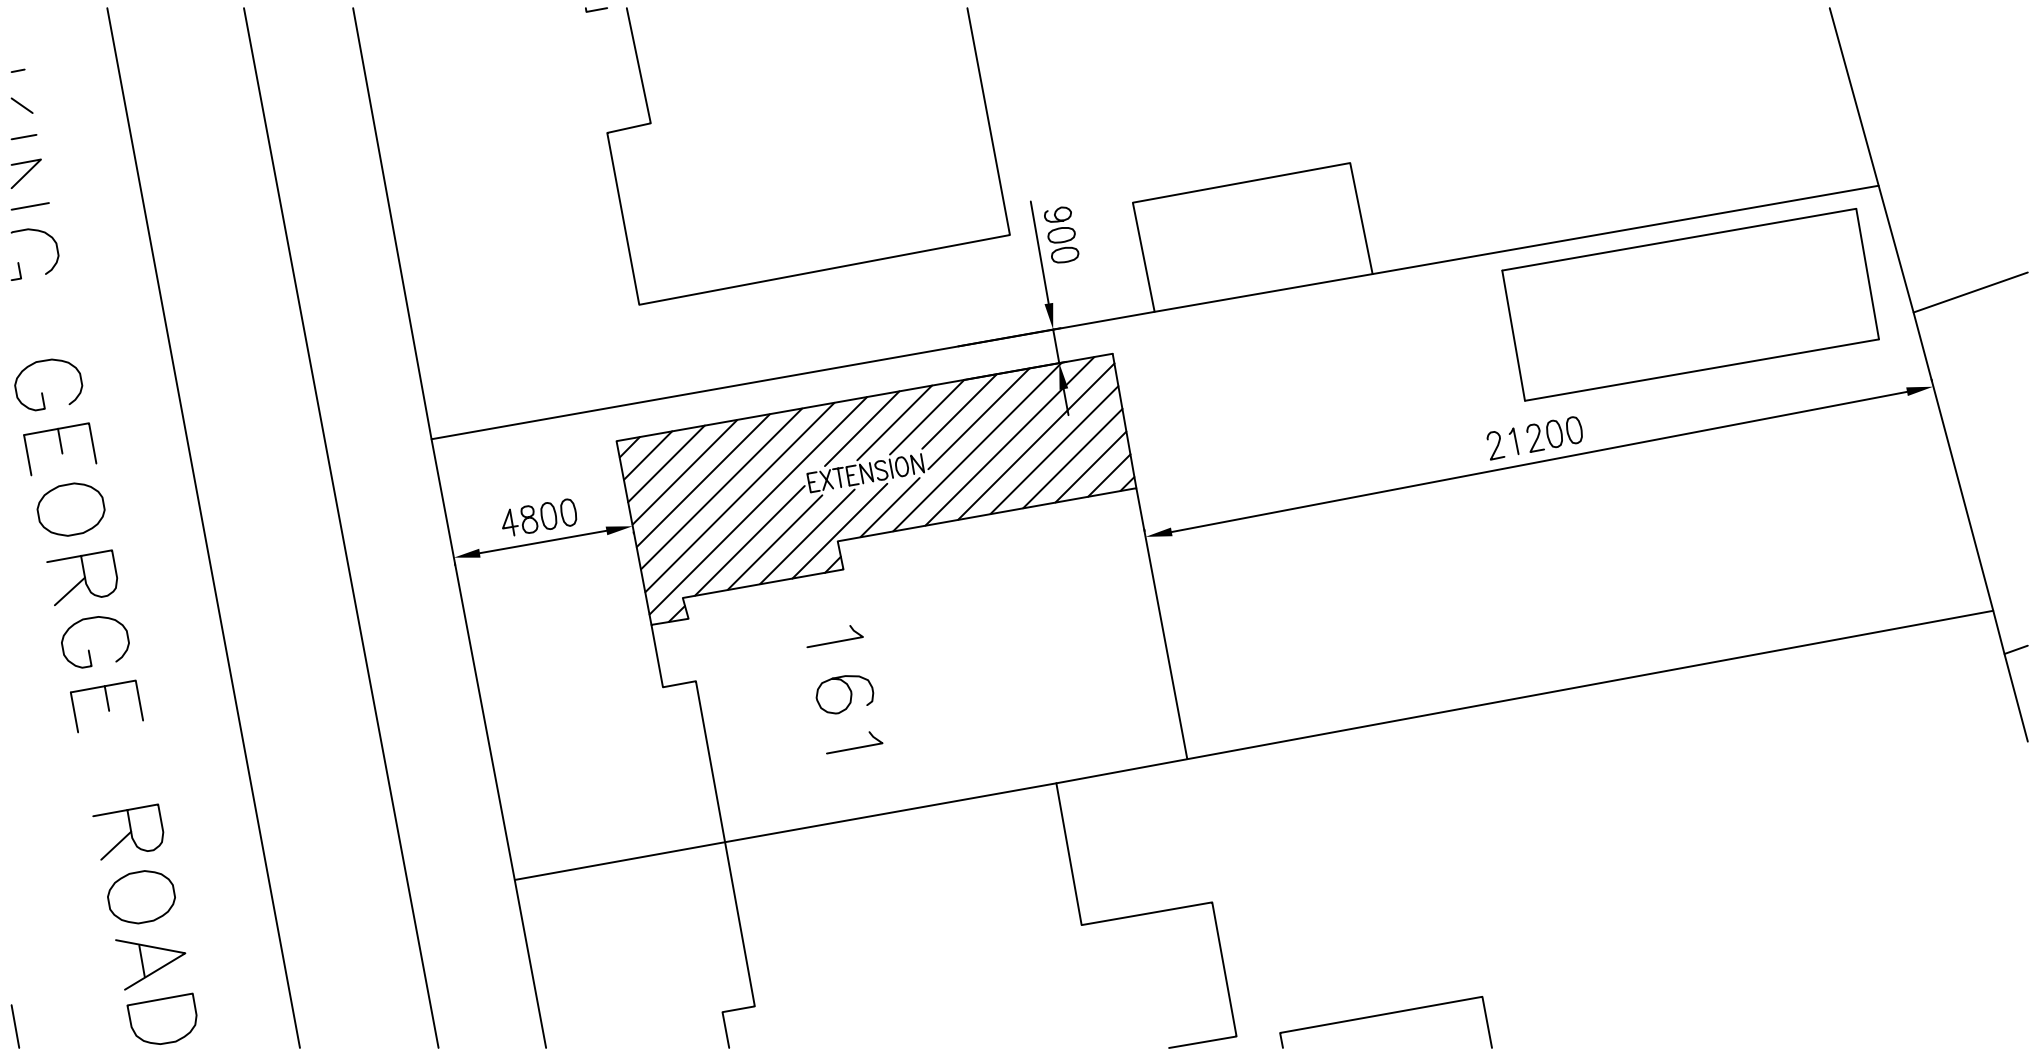


NORTH

PROPOSED SITE PLAN 161 King George Road South Shields, NE34 0EU	SCALE @ A4 1:200