

PROPOSED EXTENSION TO 22 WEST DRIVE, CLEADON
FOR MR. & MRS. FLEMING DRG NO 0786/6707/023


EXISTING FRONTAGE 1:100

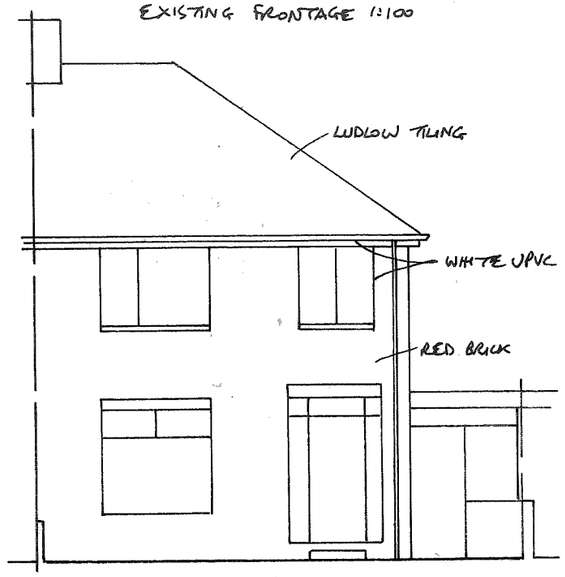


EXISTING SIDE 1:100

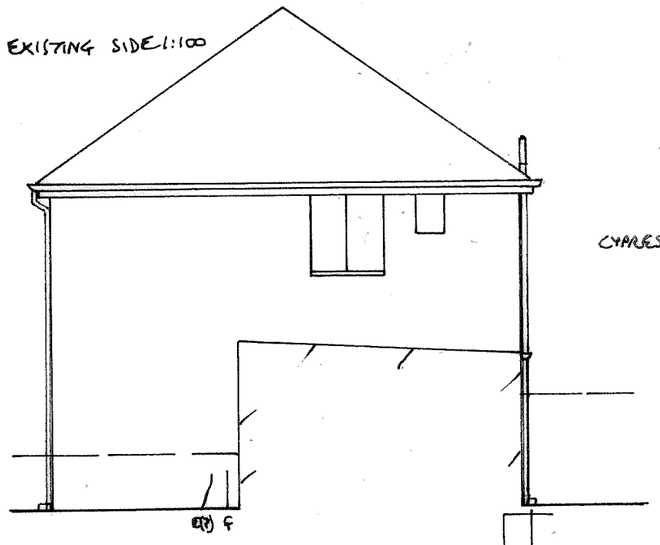



EXISTING REAR 1:100

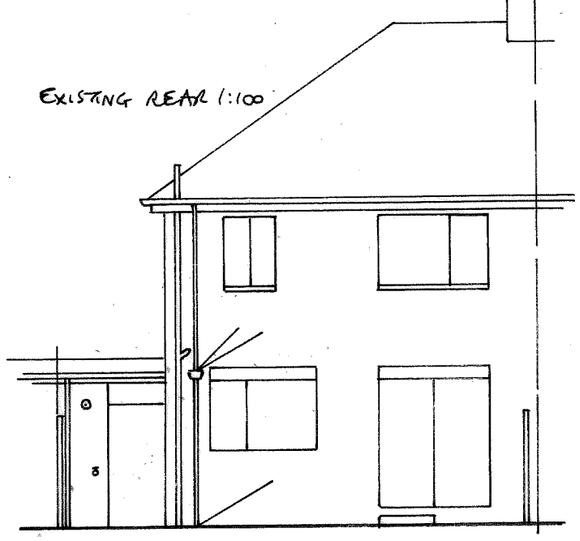

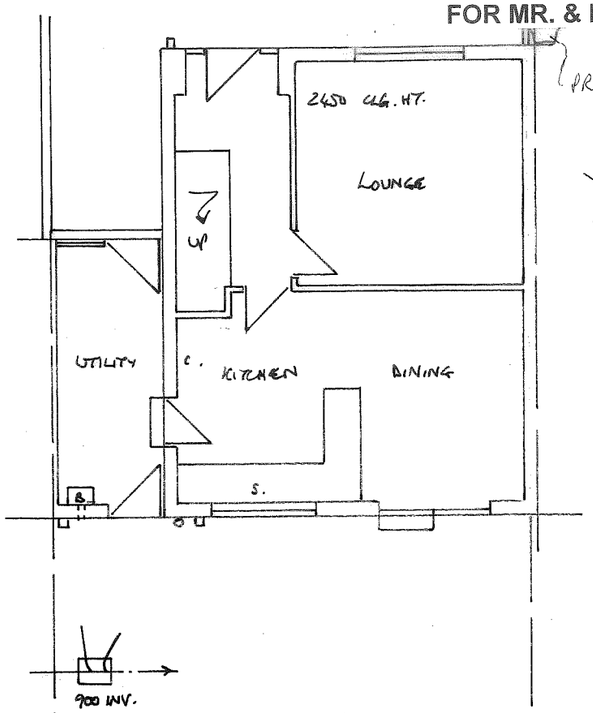


EXISTING GROUND FLOOR PLAN
1:100

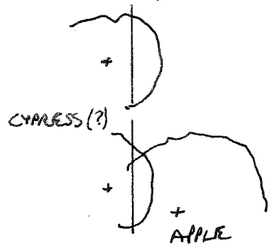


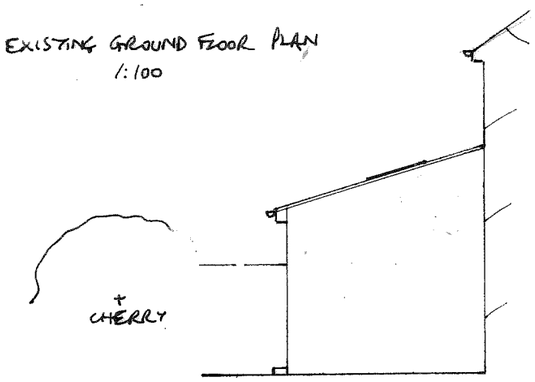


PROPOSED SIDE 1:100

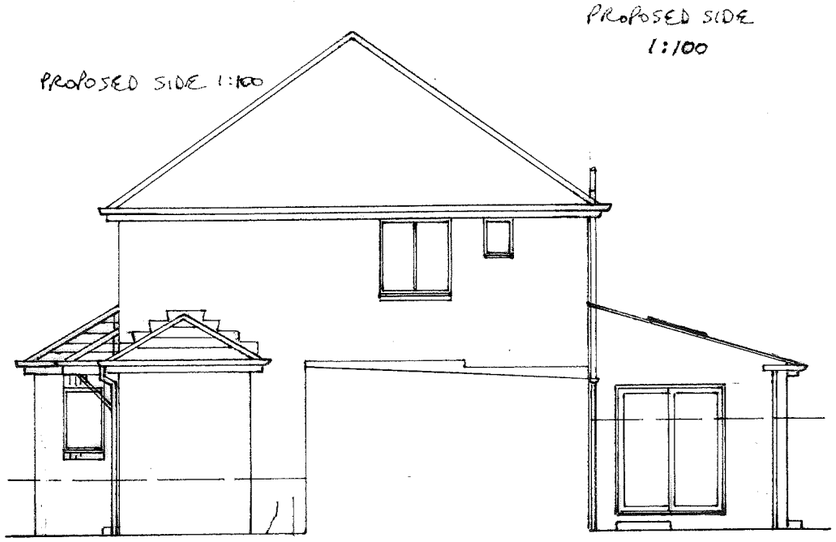

PROPOSED SIDE
1:100

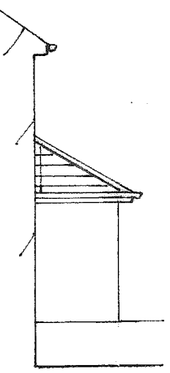

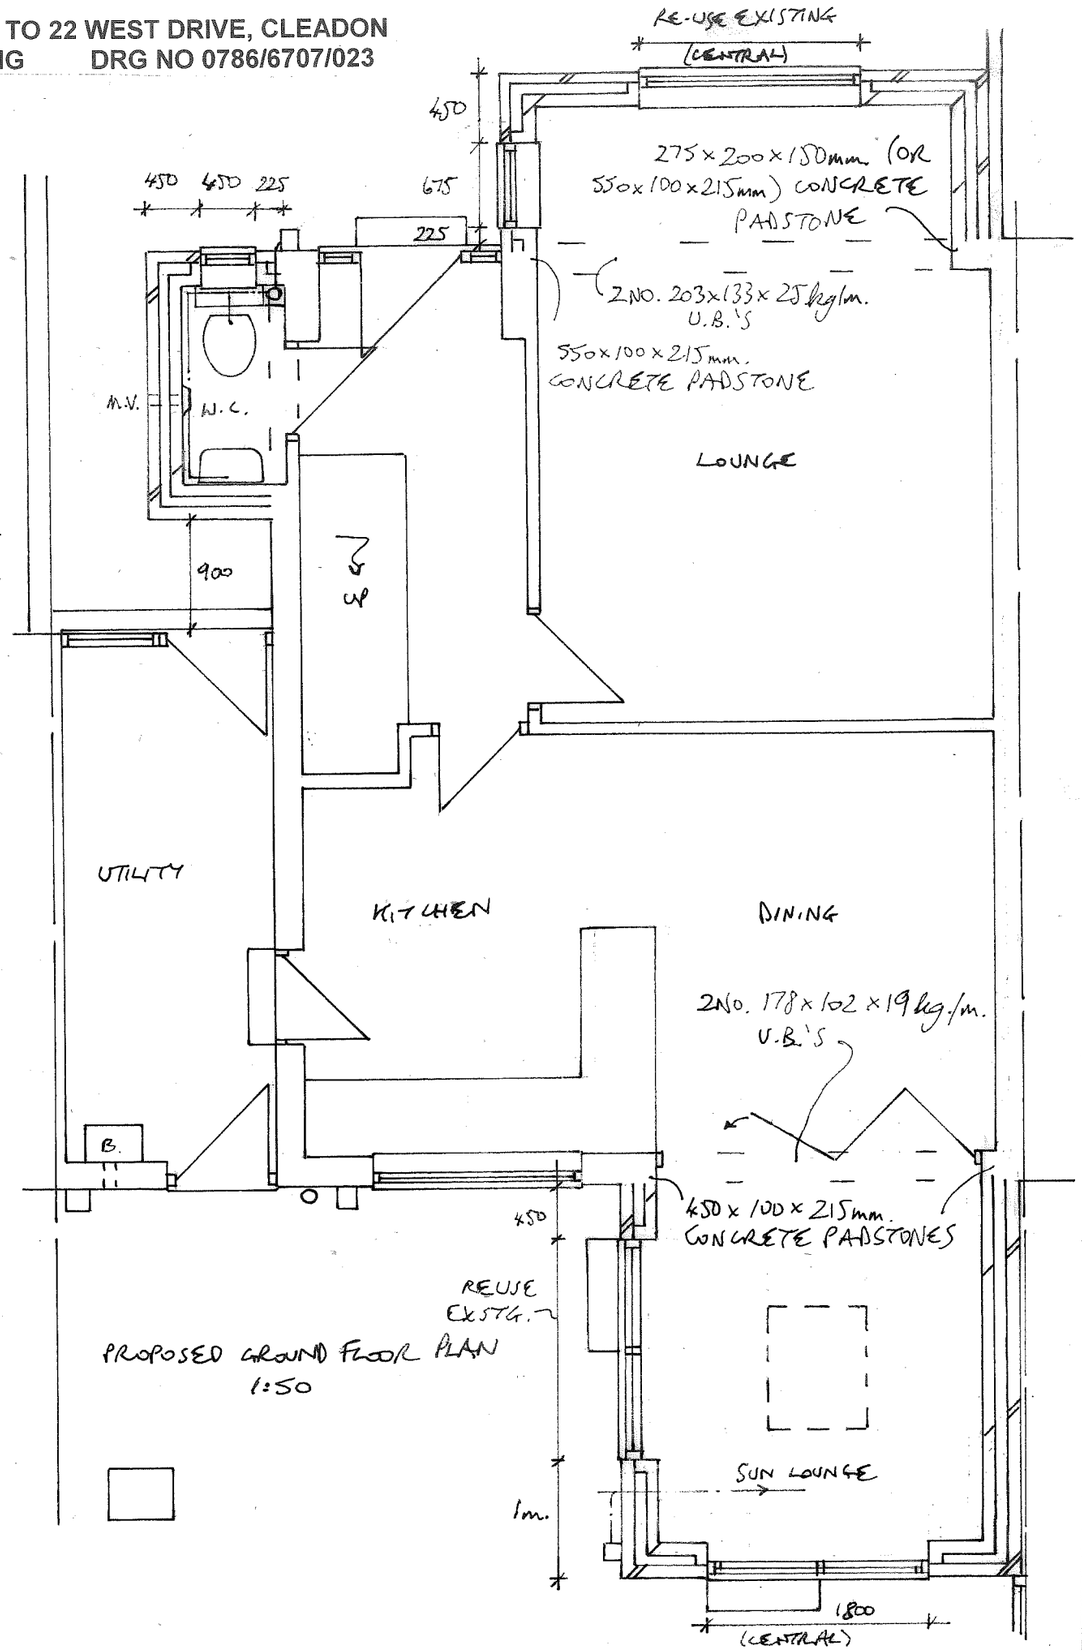

PROPOSED GROUND FLOOR PLAN
1:50