
22 WEST DRIVE, CLEADON

1:200 SITE/ROOF PLAN – EXISTING

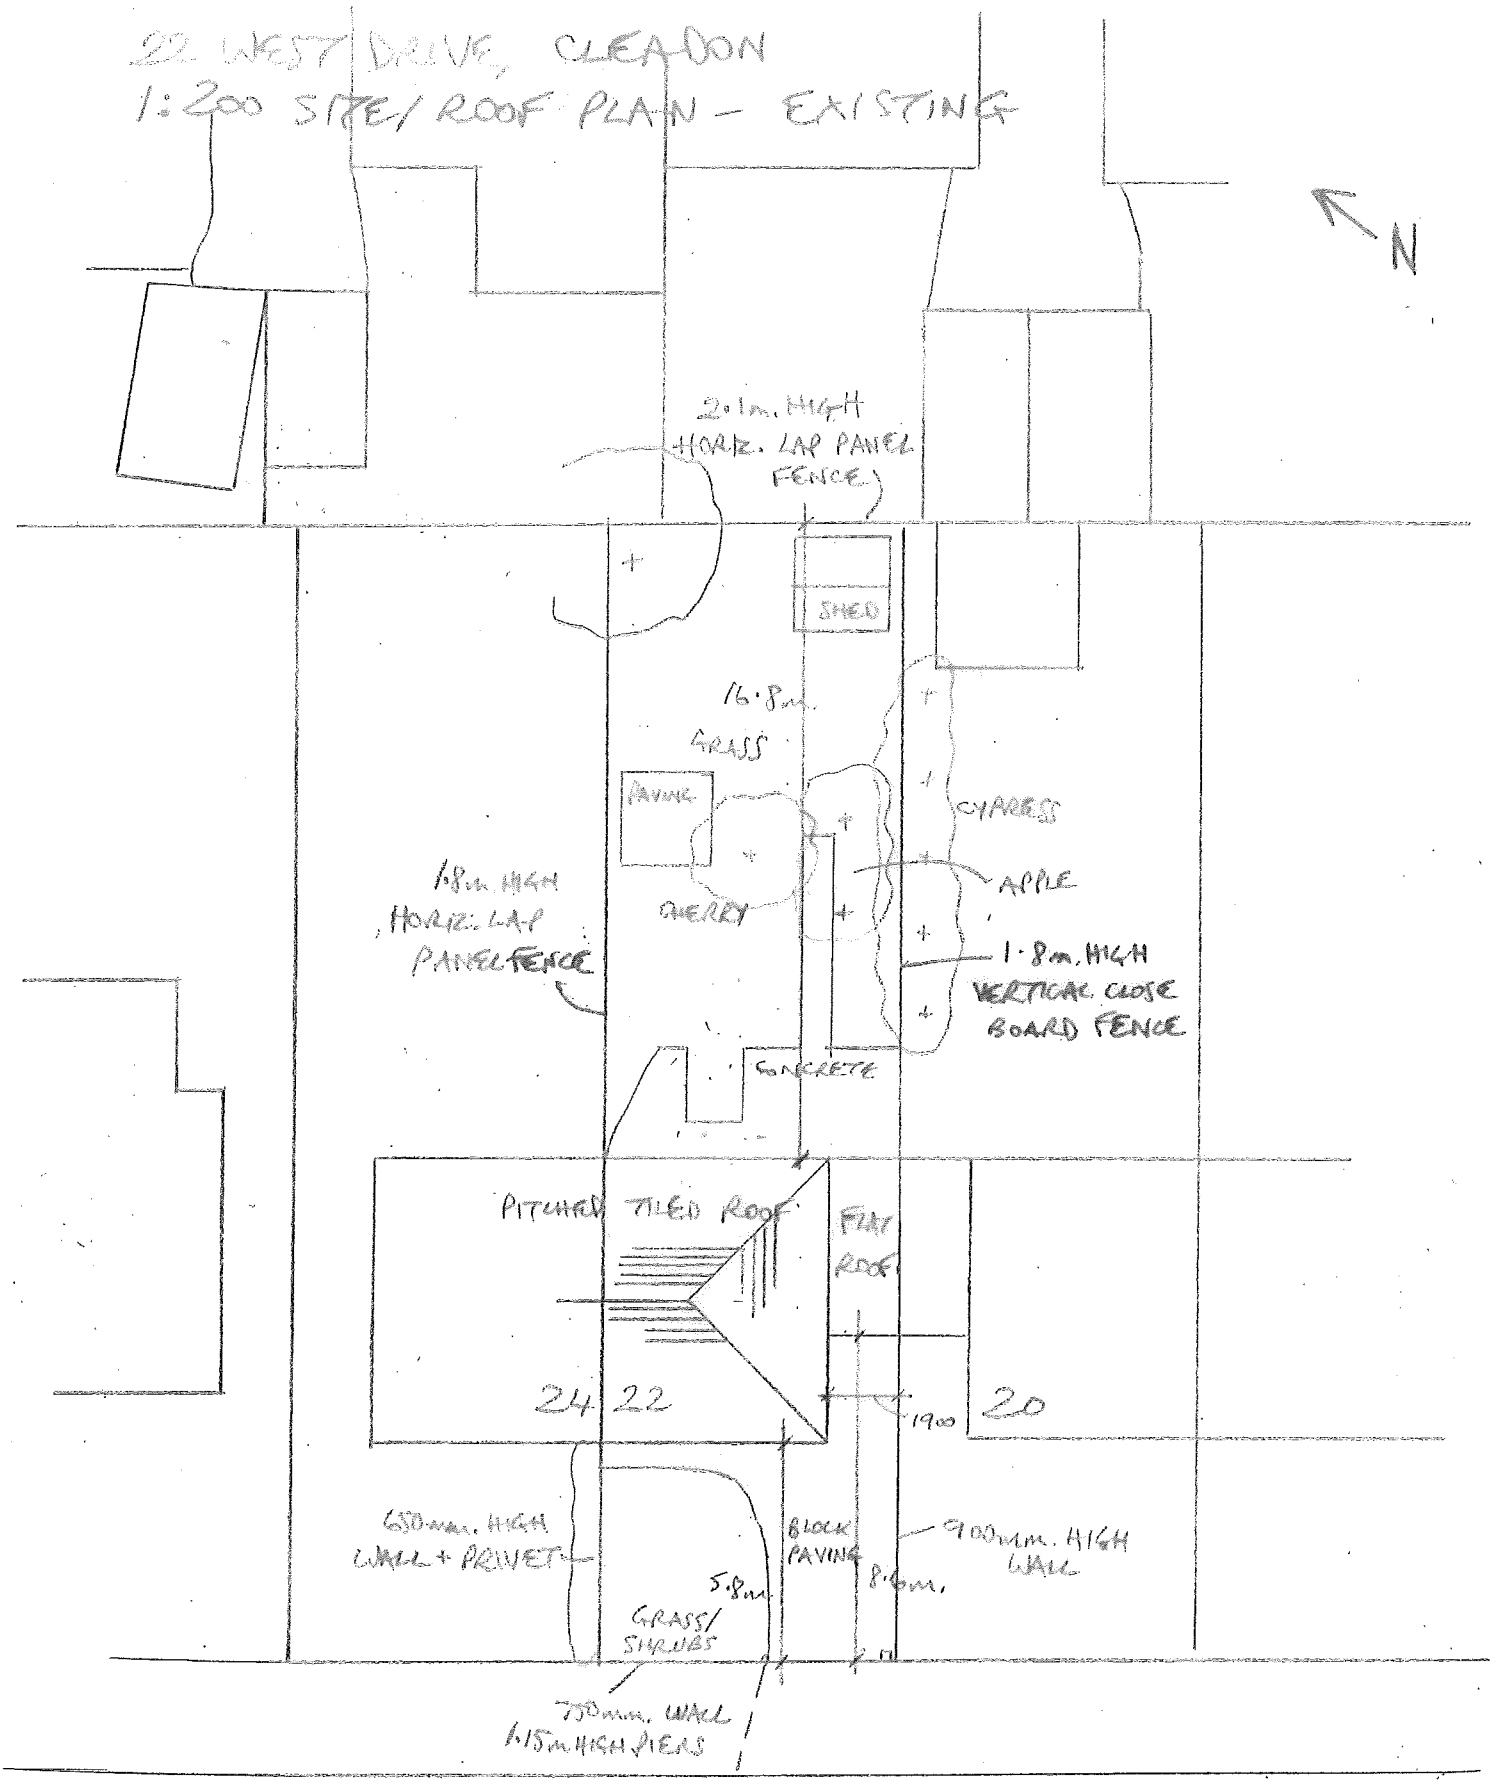

WEST DRIVE