

SOUTH TYNESIDE COUNCIL
12 OCT 2020
PLANNING

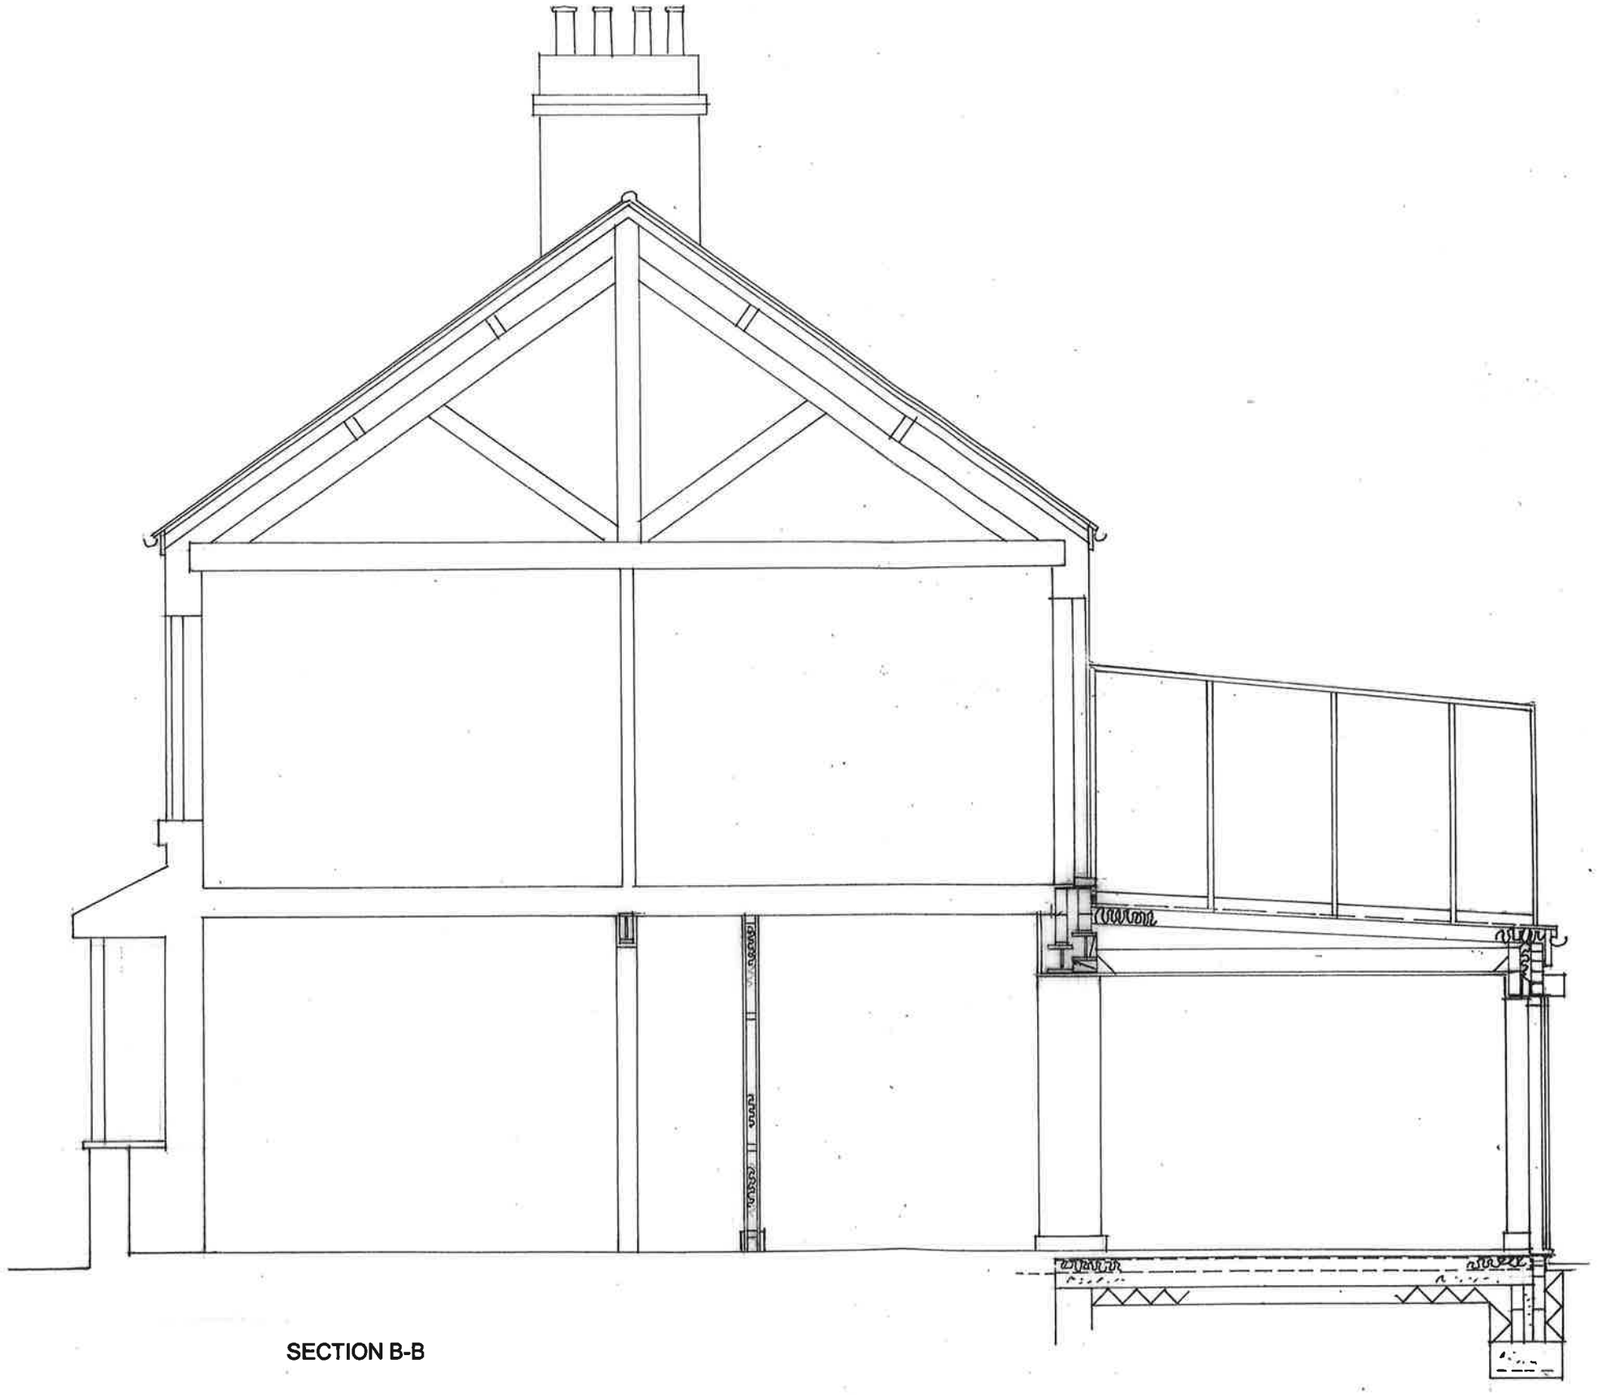

SECTION B-B

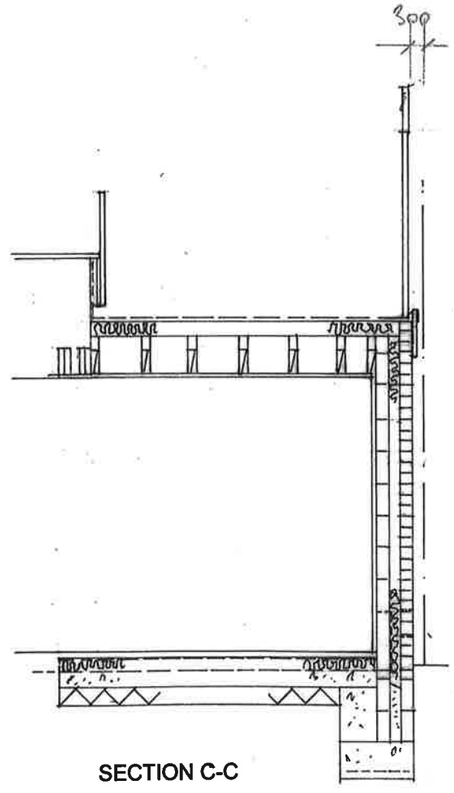

SECTION C-C

PROPOSED ALTERATIONS AND EXTENSION AT
71 ASHLEY ROAD SOUTH SHIELDS NE34 0PE

PLANS AS PROPOSED **1:50**

Amends: 300 offset to side boundary and 1800h screen. Oct 20

J Martin Architect
12 Marsden Road South Shields Tyne and Wear NE34 6DF
0191 4547321 0791 731 5056