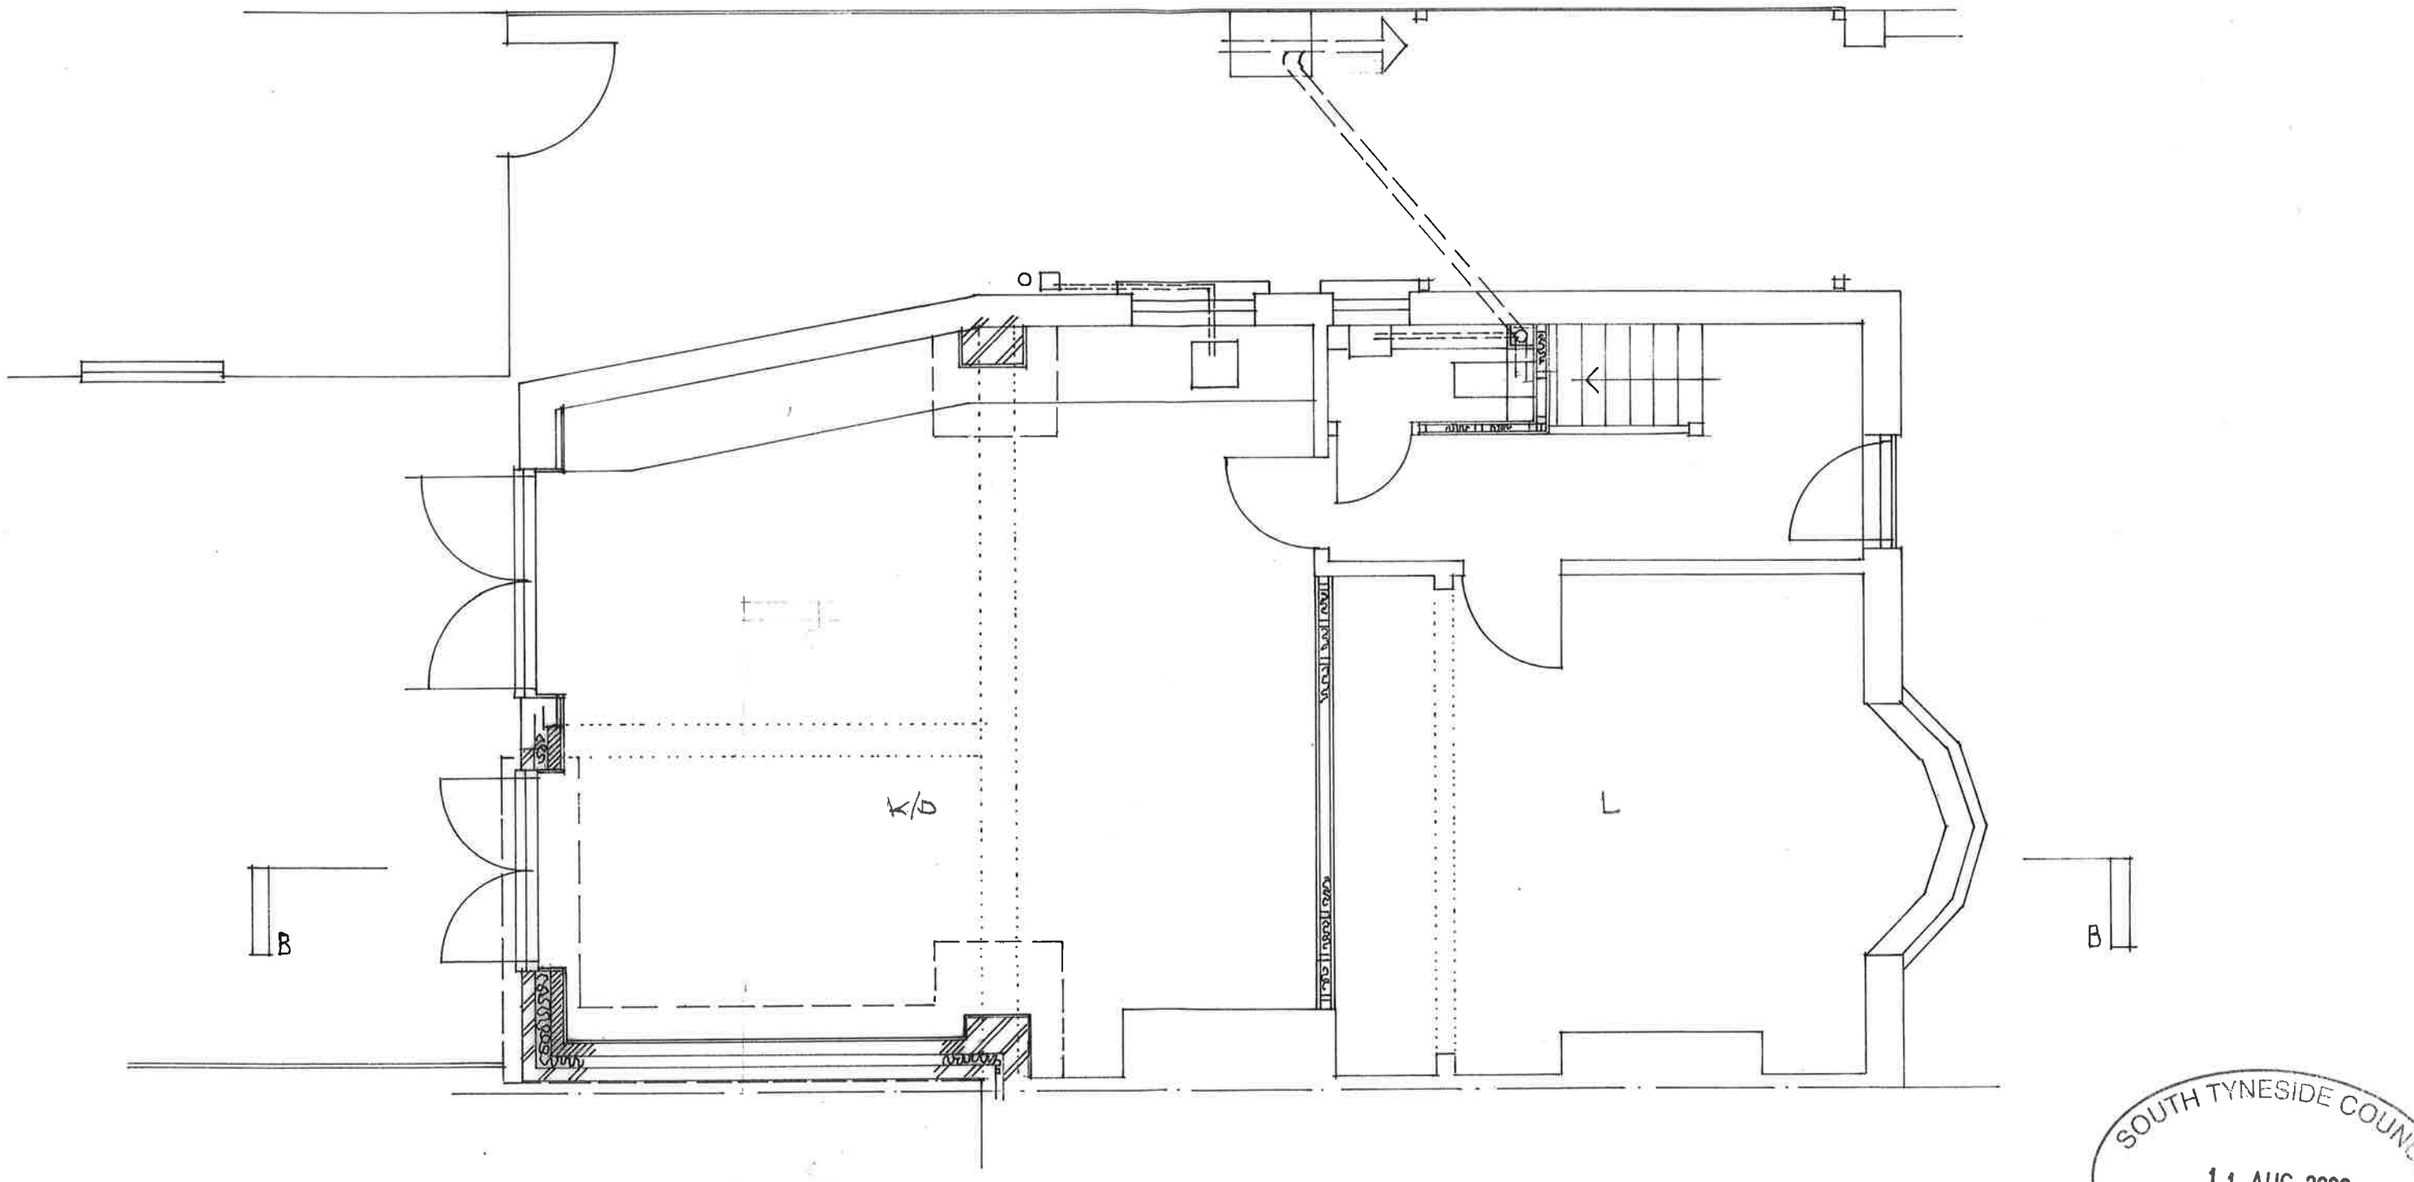


GROUND FLOOR PLAN

SOUTH TYNESIDE COUNCIL
11 AUG 2020
PLANNING

PROPOSED ALTERATIONS AND EXTENSION AT
71 ASHLEY ROAD SOUTH SHIELDS NE34 0PE

PLANS AS PROPOSED **1:50**

J Martin Architect
12 Marsden Road South Shields Tyne and Wear NE34 6DF
0191 4547321 0791 731 5056