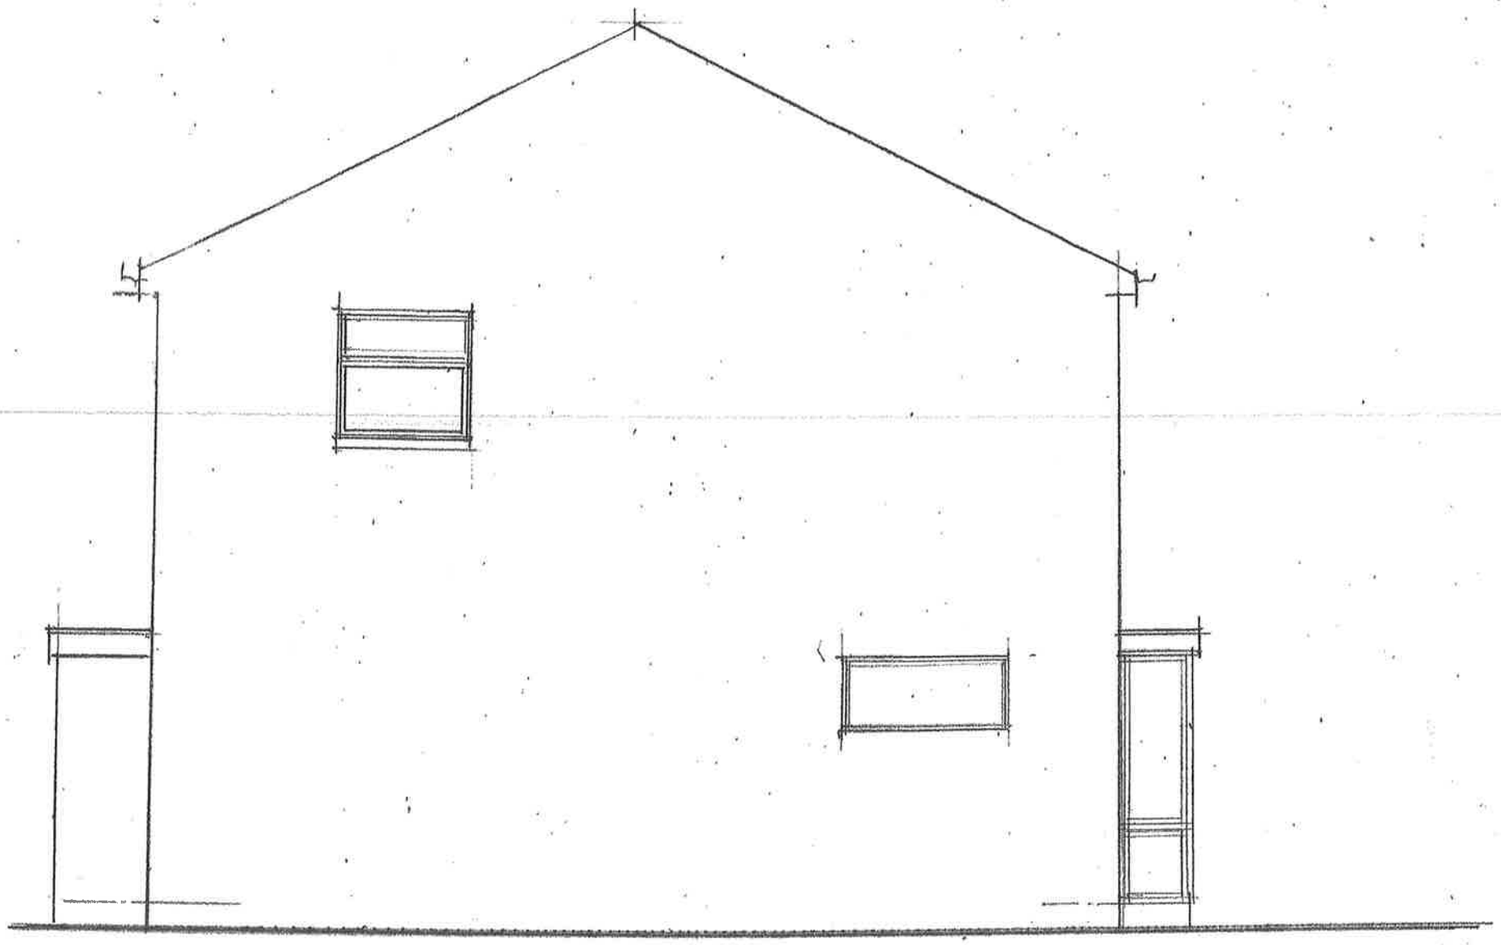


EXISTING SIDE ELEVATION

SOUTH TYNESIDE COUNCIL
14 OCT 2020
PLANNING

ST 0758/20 HFUL

PROPOSED ALTERATIONS TO;

40, CLEADON MEADOWS,
CLEADON,
TYNE WEAR.

1

Scale 1:50 1:100	Date
Drg No	Amendment