
975 x 750mm dg velux roof lights fitted to manufacturers instructions & Code 5 lead soakers. //

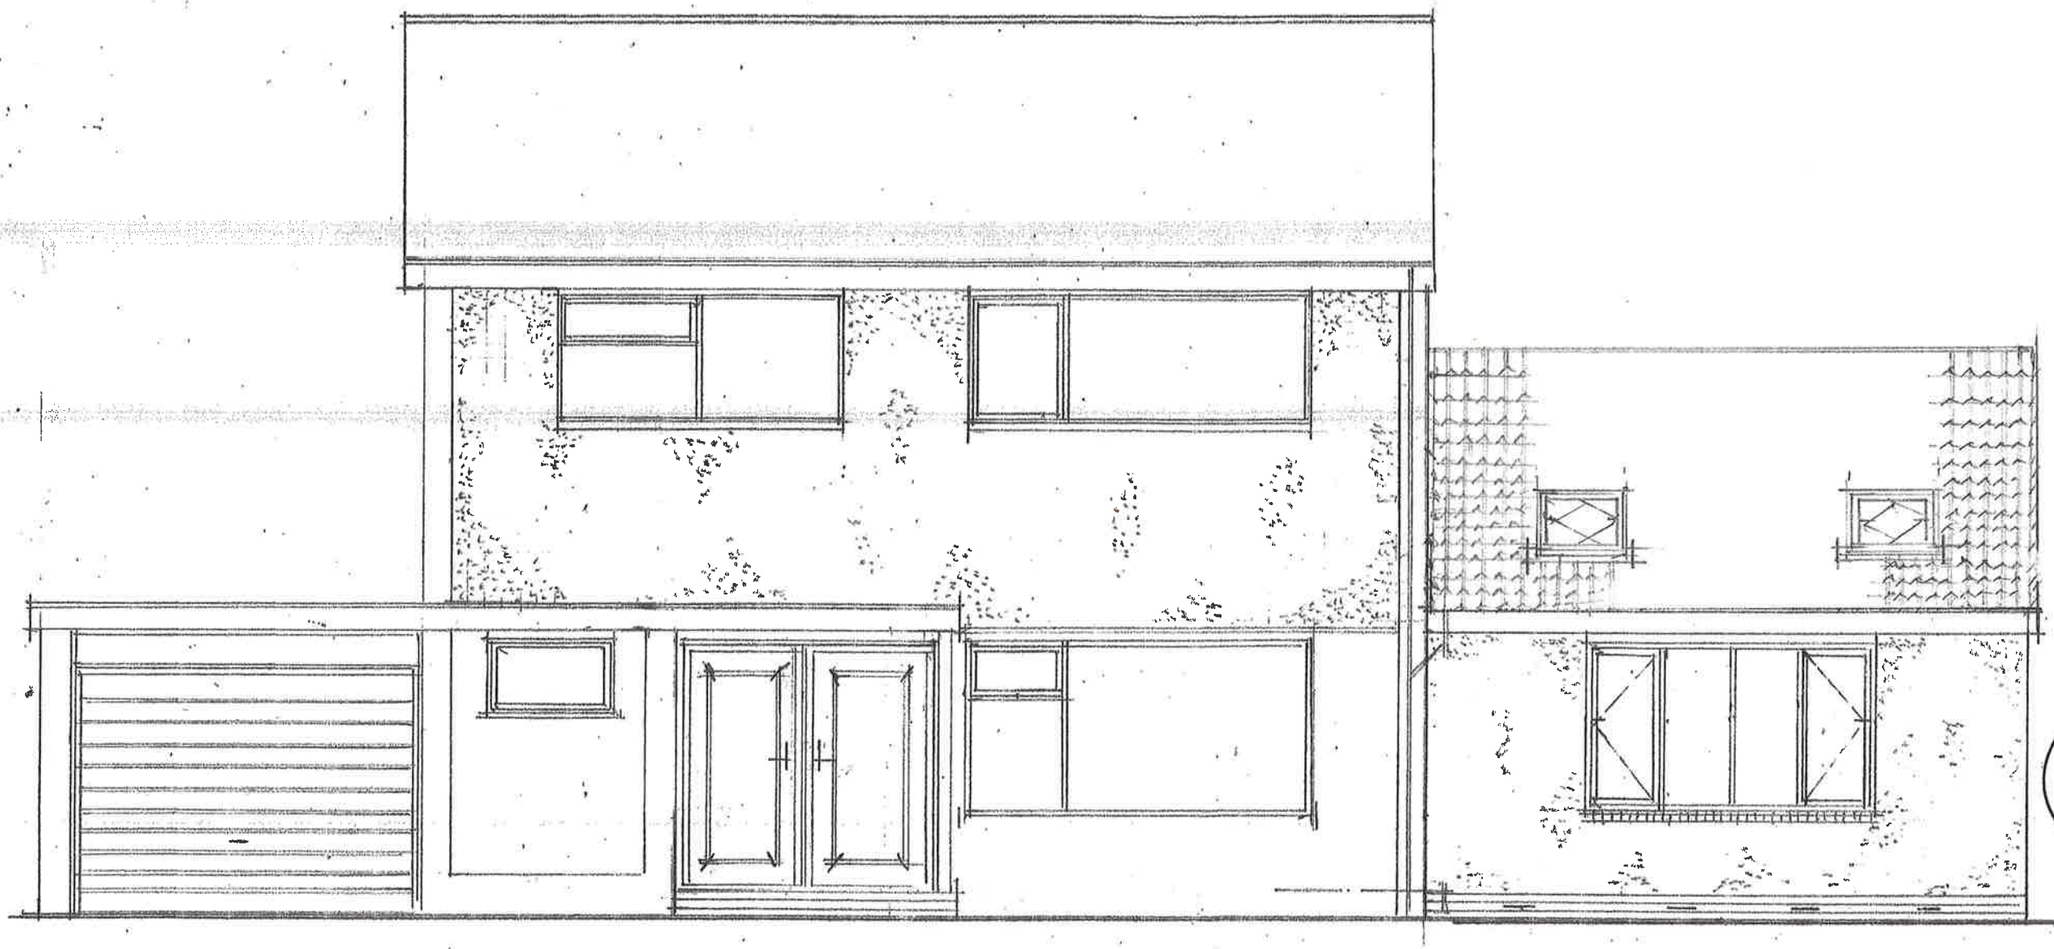

SOUTH TYNESIDE COUNCIL
14 OCT 2020
PLANNING

PROPOSED FRONT ELVATION.

New dg upvc porch as required by client.
Foundations / floor / roof as spec'n.
New feature doors chosen by client to outer & inner porch openings.

Provide new sarnafil or similar approved (Grey) to new porch & existing garage roof areas.

Remove existing tile\hanging as required by client
Provide new smooth render finish, colour agreed wth client on insulated panel.

Facing brickwork to match existing upto dpc level / back on edge & soldier course above windows.
Smooth render finish, colour agreed with client to new two storey extension.

Roof tiles to match existing.

Double glazed upvc windows to match existing.
Rainwater goods to match existing. Grey finish.

ST 0758/20 HFUL

A) AMENDED TO CLIENT REQUIREMENTS
19/10/20.

PROPOSED ALTERATIONS TO;

40, CLEADON MEADOWS,
CLEADON,
TYNE WEAR.

Scale 1:50 1:100	Date
Dwg No A	Amendment