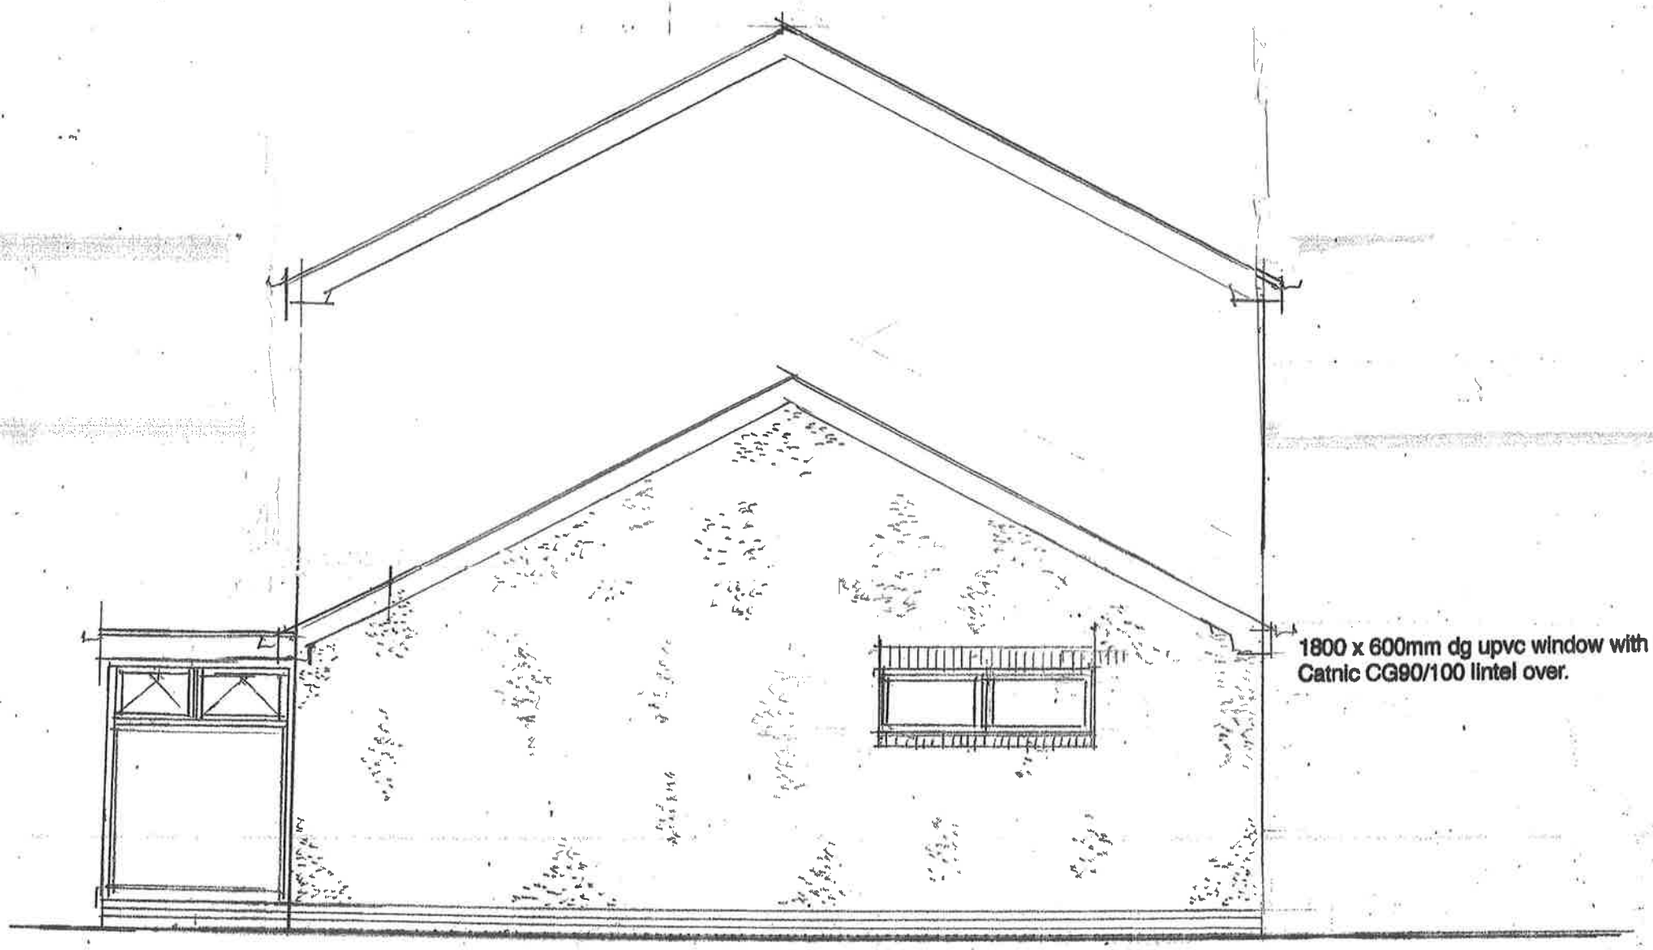


1800 x 600mm dg upvc window with low e glass & grey colour finish.
Catnic CG90/100 lintel over.

PROPOSED SIDE ELEVATION

SOUTH TYNESIDE COUNCIL
14 OCT 2020
PLANNING

A) Amended SI to clarify materials 10/10/20

PROPOSED ALTERATIONS TO;

40, CLEADON MEADOWS,
CLEADON,
TYNE WEAR.

Scale 1:50 1:100	Date
Drg No A	Amendment