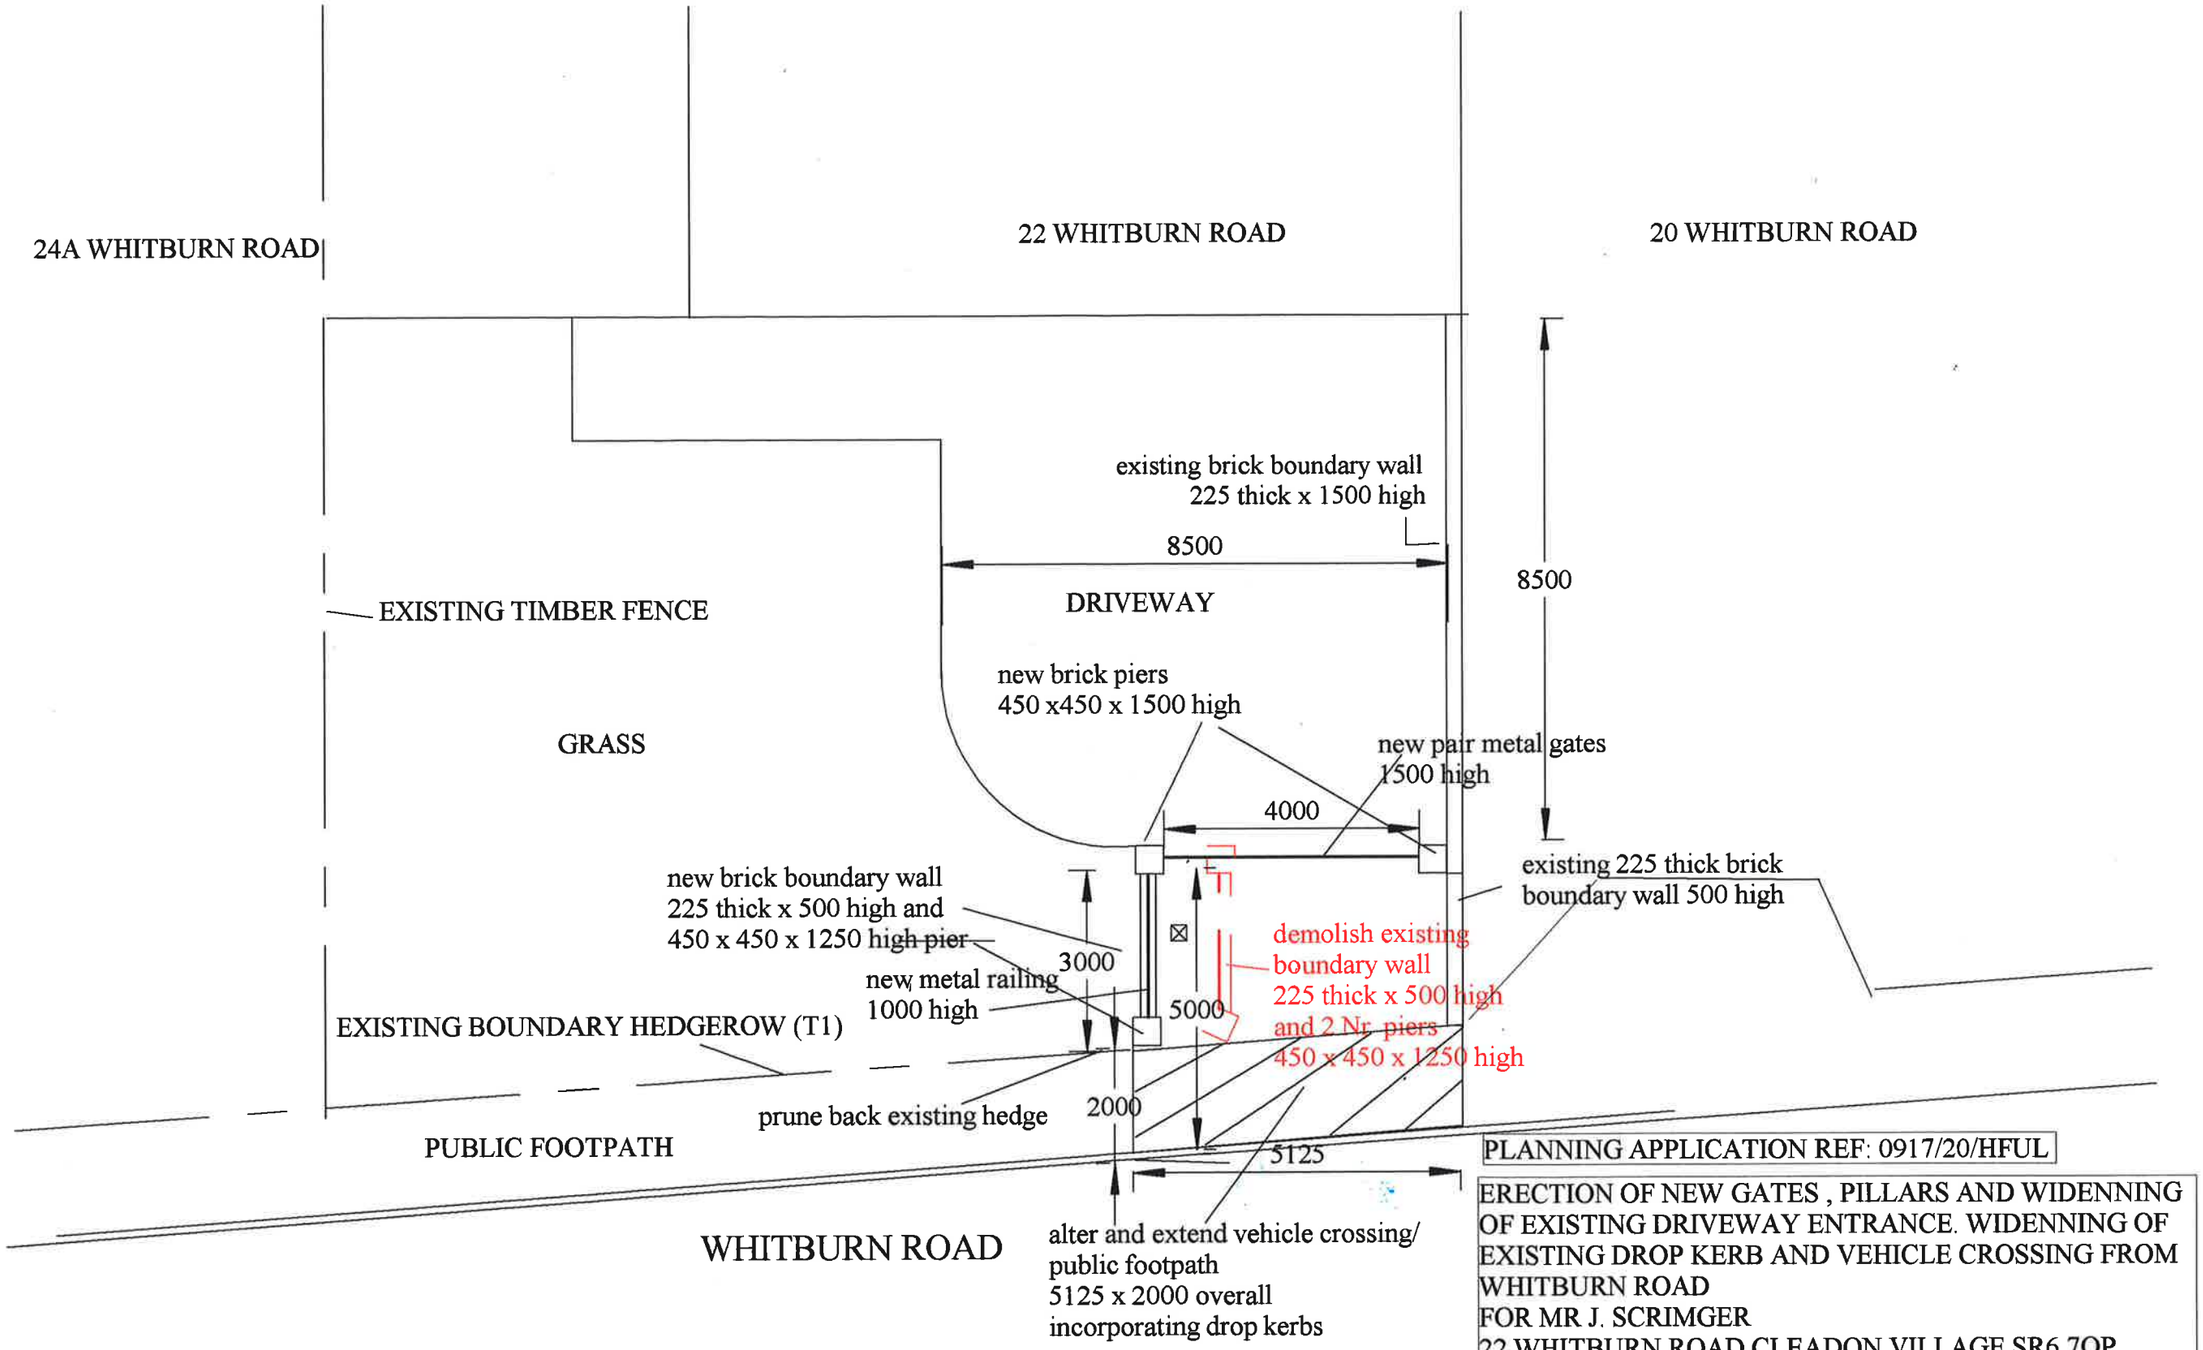


PLANNING APPLICATION REF: 0917/20/HFUL

ERECTION OF NEW GATES , PILLARS AND WIDENNING OF EXISTING DRIVEWAY ENTRANCE. WIDENNING OF EXISTING DROP KERB AND VEHICLE CROSSING FROM WHITBURN ROAD
FOR MR J. SCRIMGER
22 WHITBURN ROAD CLEADON VILLAGE SR6 7QP

PLAN - DRAWING NR JS 001 REV B
- SCALE 1:100 @ A3 - DATE MAY 2021

DO NOT SCALE FROM DRAWING
- ALL DIMENSIONS TO BE CHECKED ON SITE BEFORE COMMENCING ANY WORKS