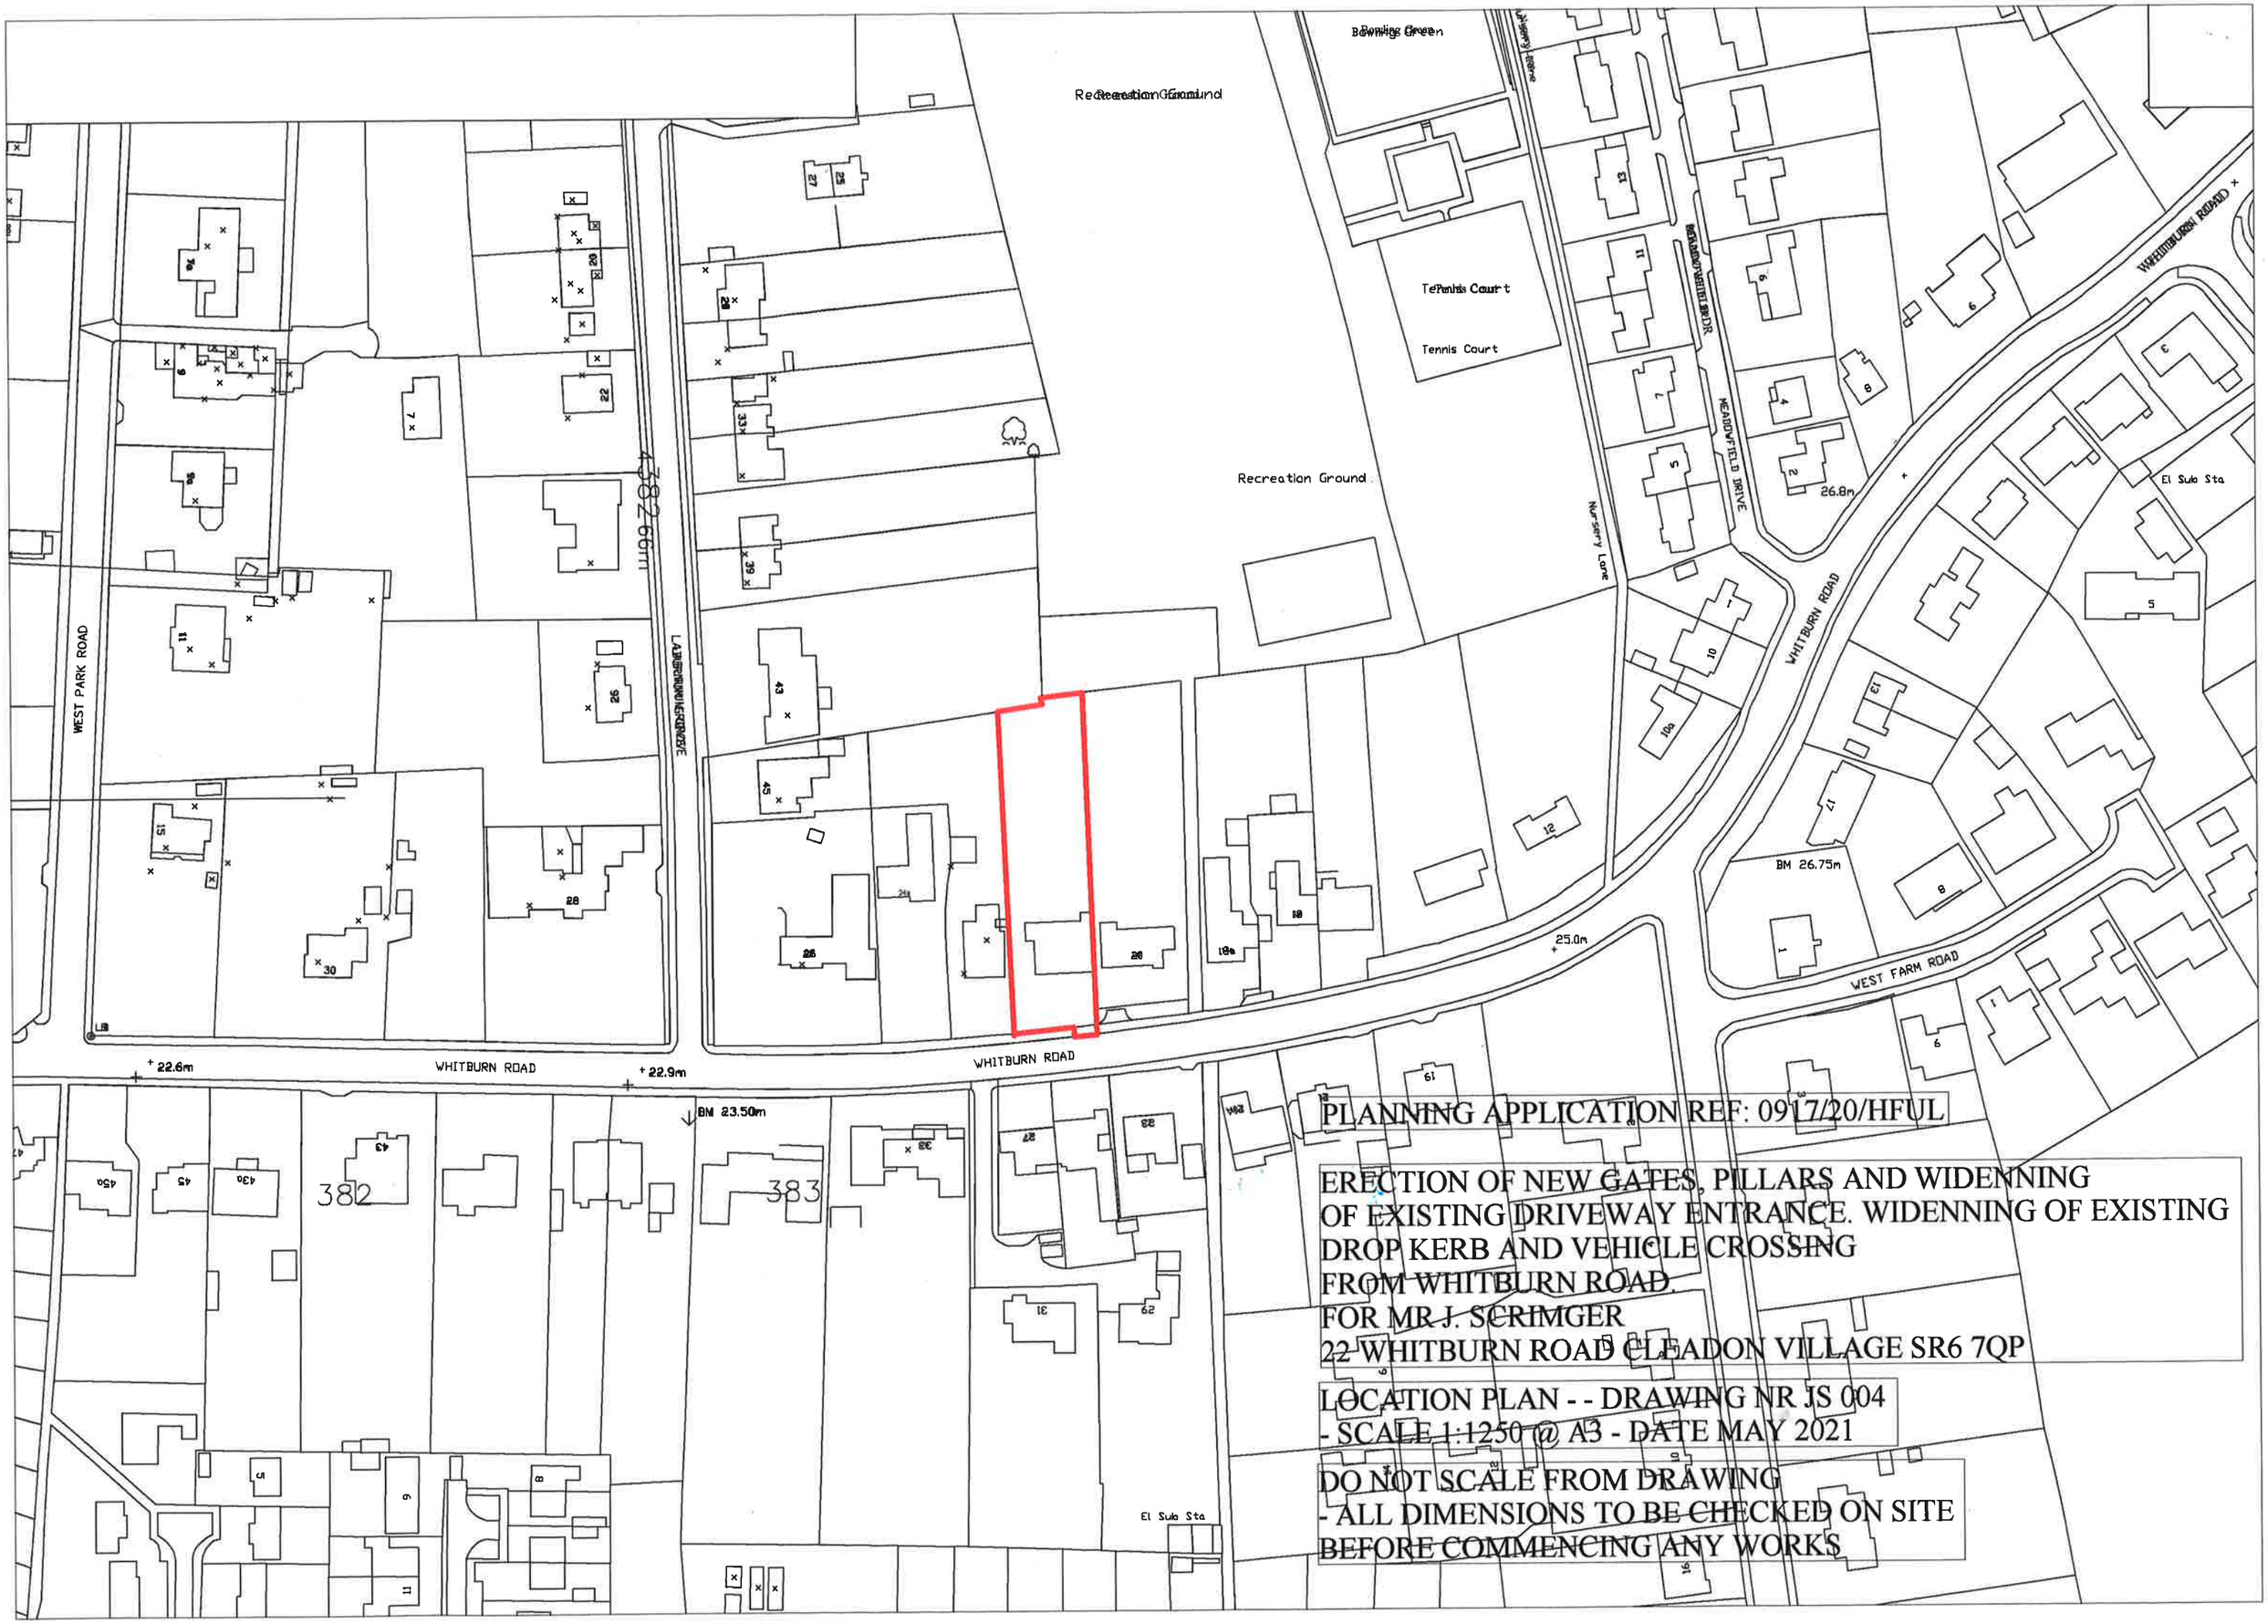

Recreation Ground
Bowling Green
Tennis Court
Recreation Ground
Nursery Lane
MEADOWFIELD DRIVE
WHITBURN ROAD
WEST PARK ROAD
LAMBTON AVENUE
WEST FARM ROAD
El Sub Sta
26.8m
25.0m
BM 26.75m
BM 23.50m
+ 22.6m
+ 22.9m
WHITBURN ROAD
382
383
PLANNING APPLICATION REF: 0917/20/HFUL
ERECTION OF NEW GATES, PILLARS AND WIDENNING OF EXISTING DRIVEWAY ENTRANCE. WIDENNING OF EXISTING DROP KERB AND VEHICLE CROSSING FROM WHITBURN ROAD.
FOR MR J. SCRIMGER
22 WHITBURN ROAD CLEADON VILLAGE SR6 7QP
LOCATION PLAN - - DRAWING NR JS 004 - SCALE 1:1250 @ A3 - DATE MAY 2021
DO NOT SCALE FROM DRAWING - ALL DIMENSIONS TO BE CHECKED ON SITE BEFORE COMMENCING ANY WORKS