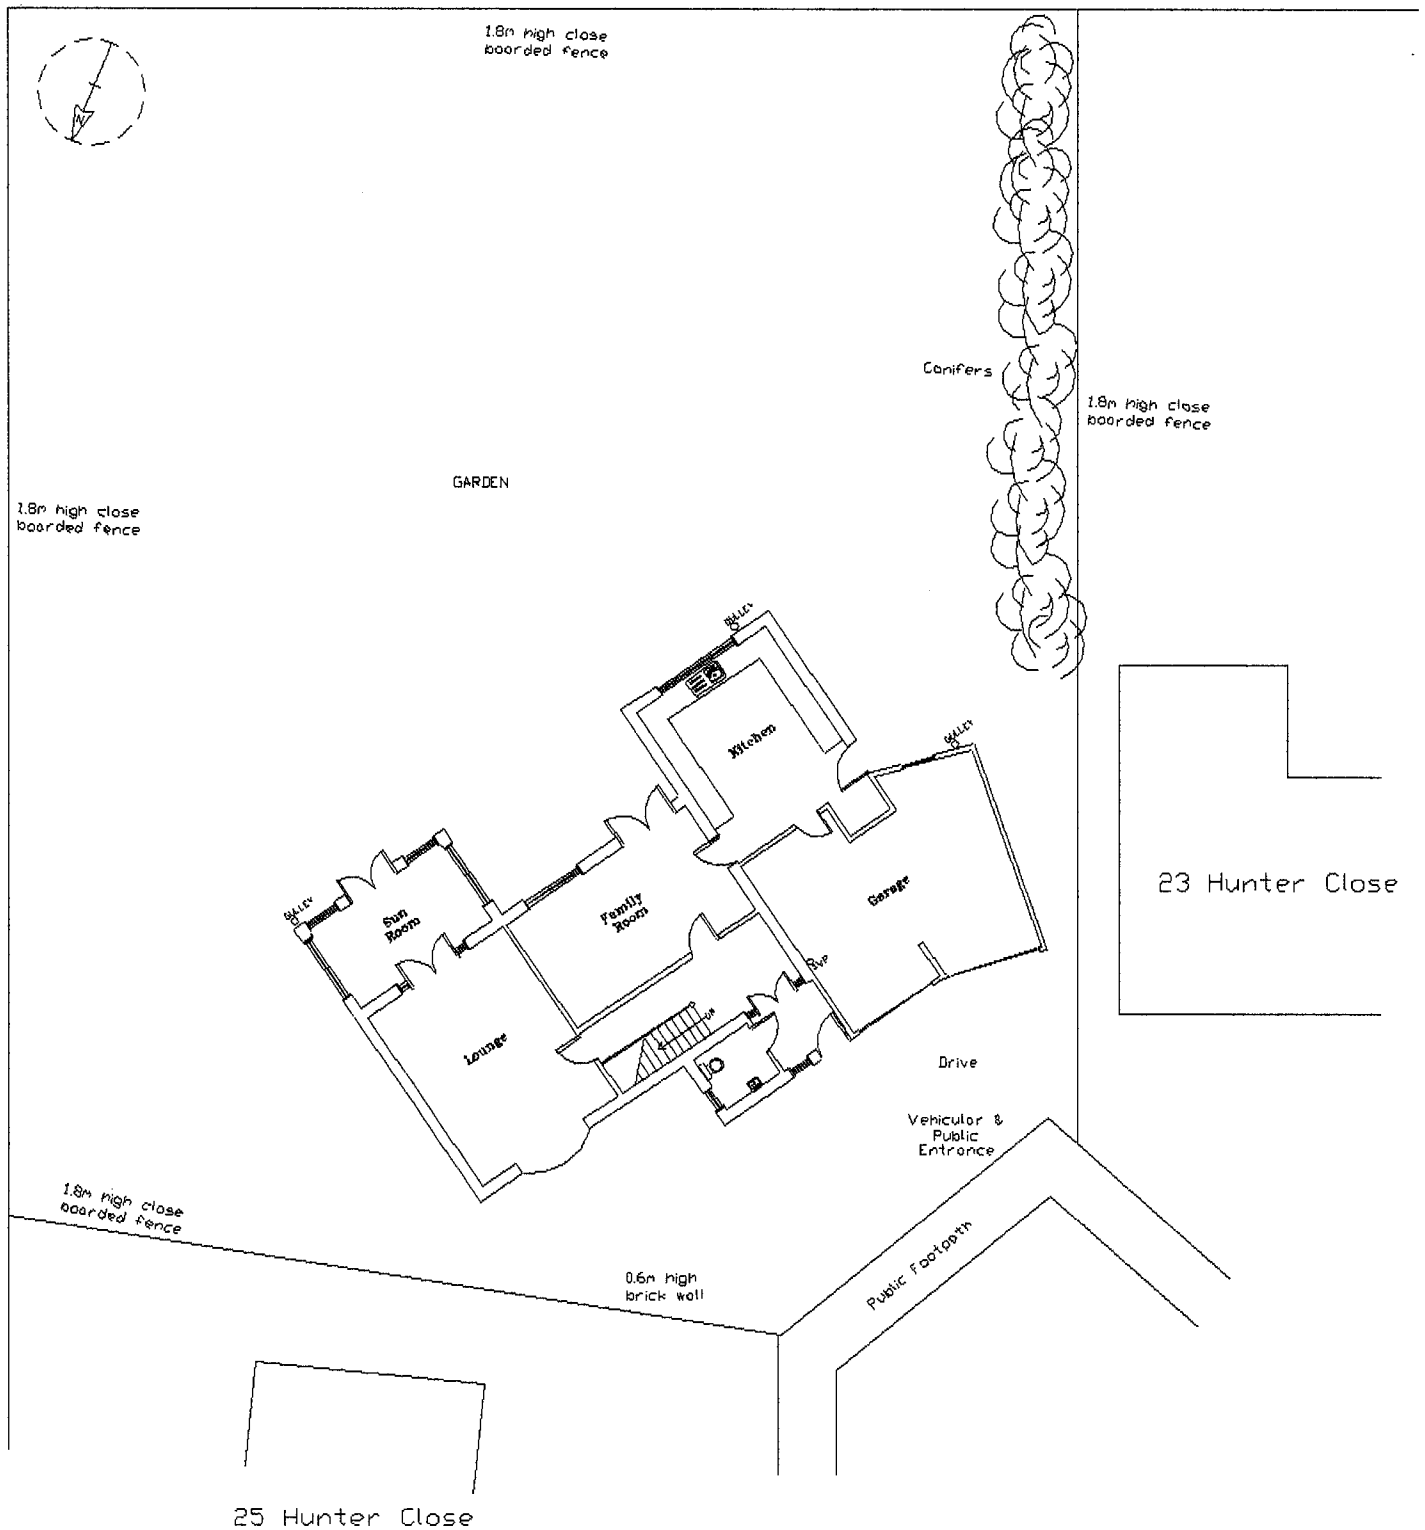

EXISTING SITE PLAN 1:200

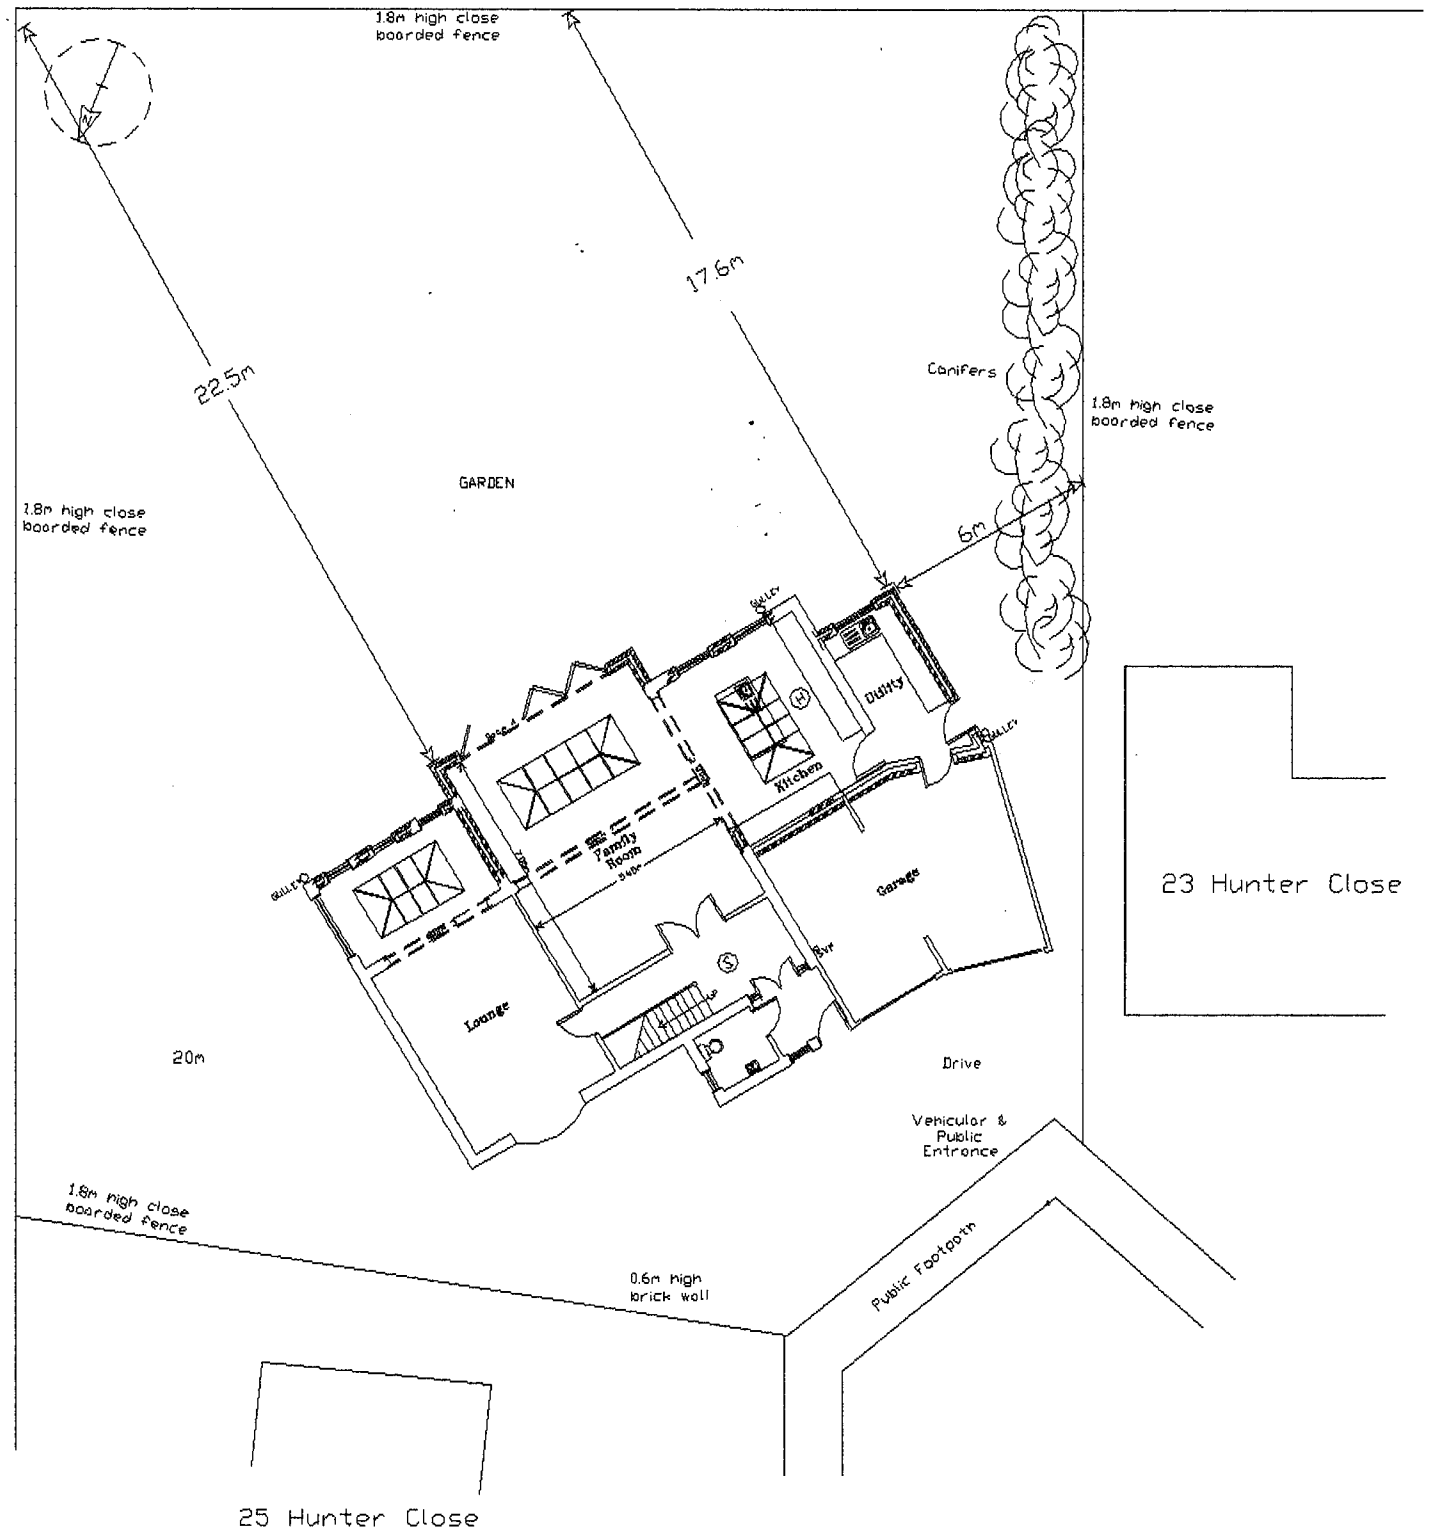

PROPOSED SITE PLAN 1:200

1.2M @ 1:20
3M @ 1:50
6M @ 1:100

12M @ 1:200
30M @ 1:500
75M @ 1:1250

SCALE BAR
ORIGINAL DRAWING A3 SIZE

24 Hunter close, East Boldon,
Tyne and Wear, NE36 0TB.
Single Storey Side and Rear Extensions

Drawing No. H44e
Date 24/09/2020 Scale 1:200

Mr AM Watt
20 Alpine Way Sunderland SR3 1TN
Tel No. 0191 5226401
078116 050 33