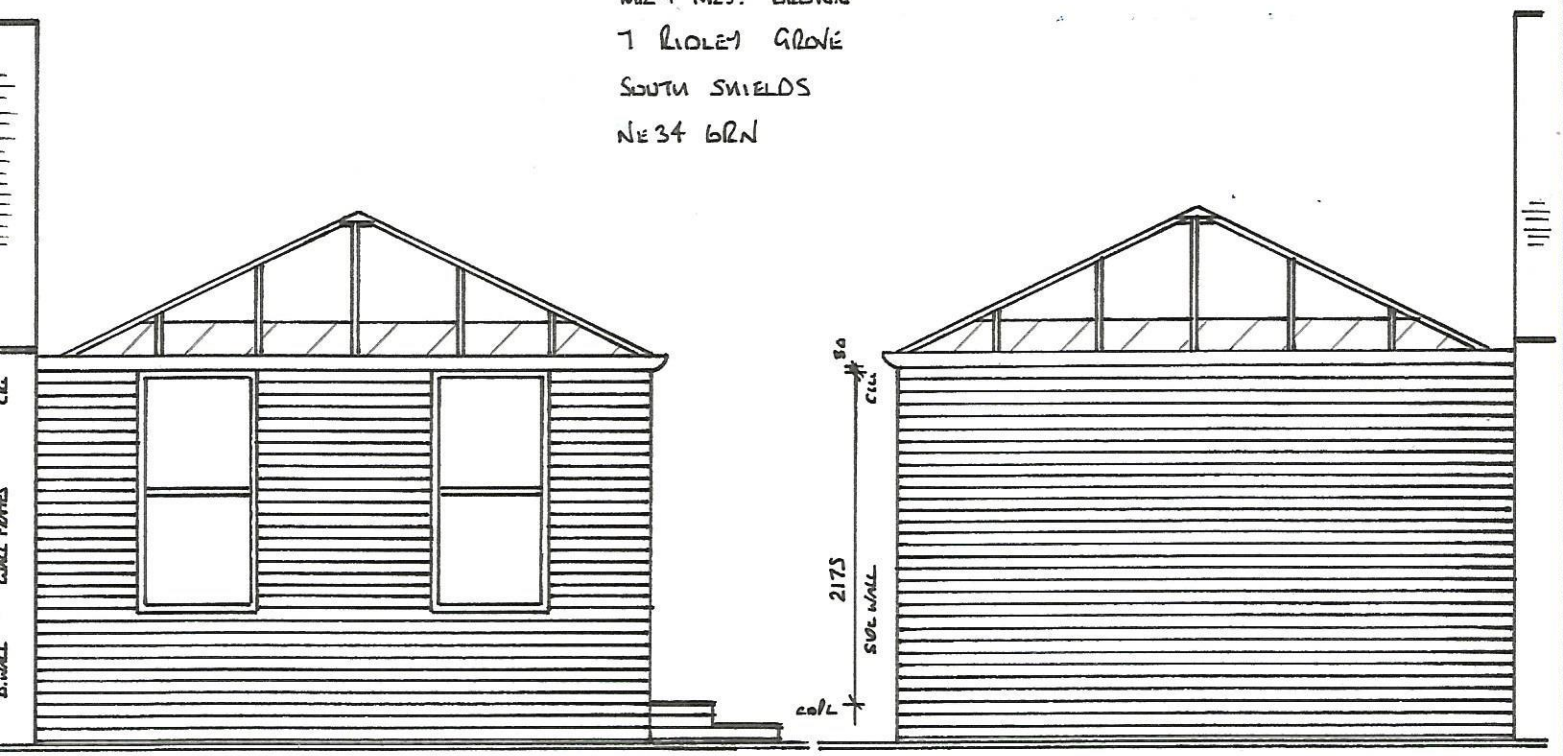
CONTRACT REF No: 570610319

MR + MRS. BROWN
7 RIDLEY GROVE
SOUTH SHIELDS
NE34 6RN



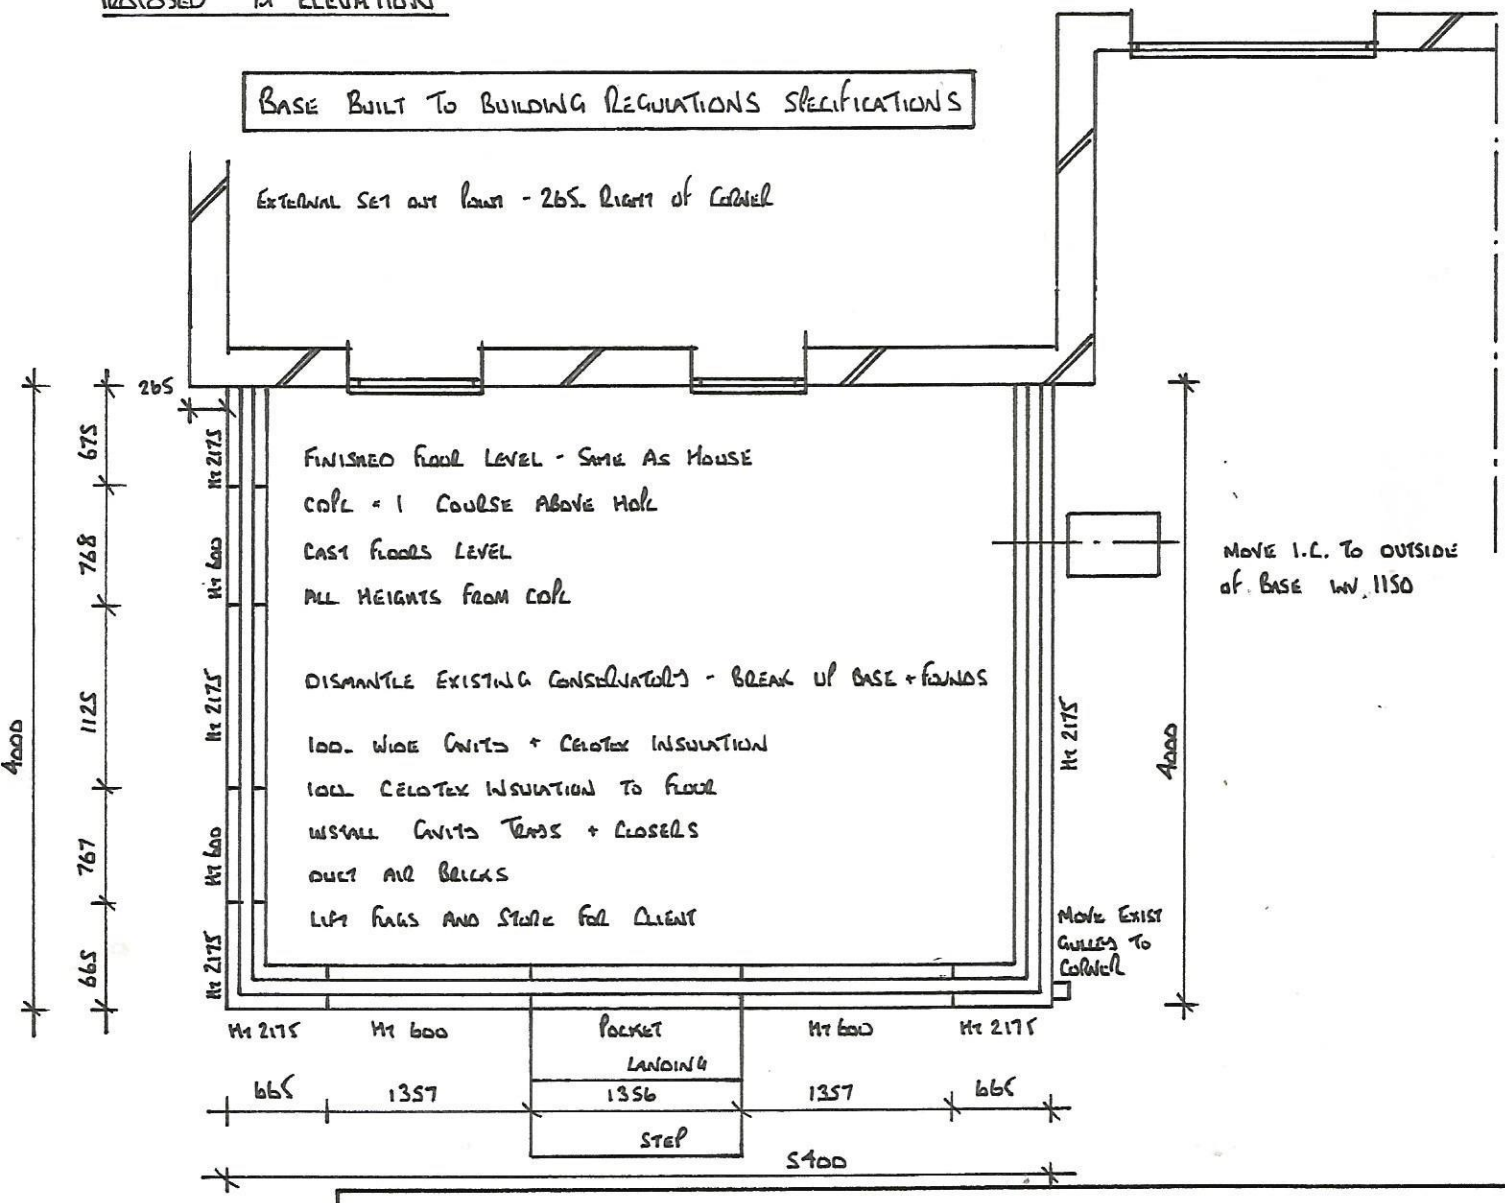

FROM LANDING + STEP

PROPOSED R/H ELEVATION

PROPOSED L/H ELEVATION

BASE BUILT TO BUILDING REGULATIONS SPECIFICATIONS

EXTERNAL SET OUT POINT - 265 RIGHT OF CORNER




SCALE 1:50 9:5:2019 S. MUSGROVE PENNINE HOME IMPROVEMENTS