
Revision	Description	Author	Checker	Date
P1	Issued for Planning	GCJ	CH	04.11.20
P2	Scale added	GCJ	CH	03.12.20
P3	Red line boundary extended	GCJ	CH	13.01.21

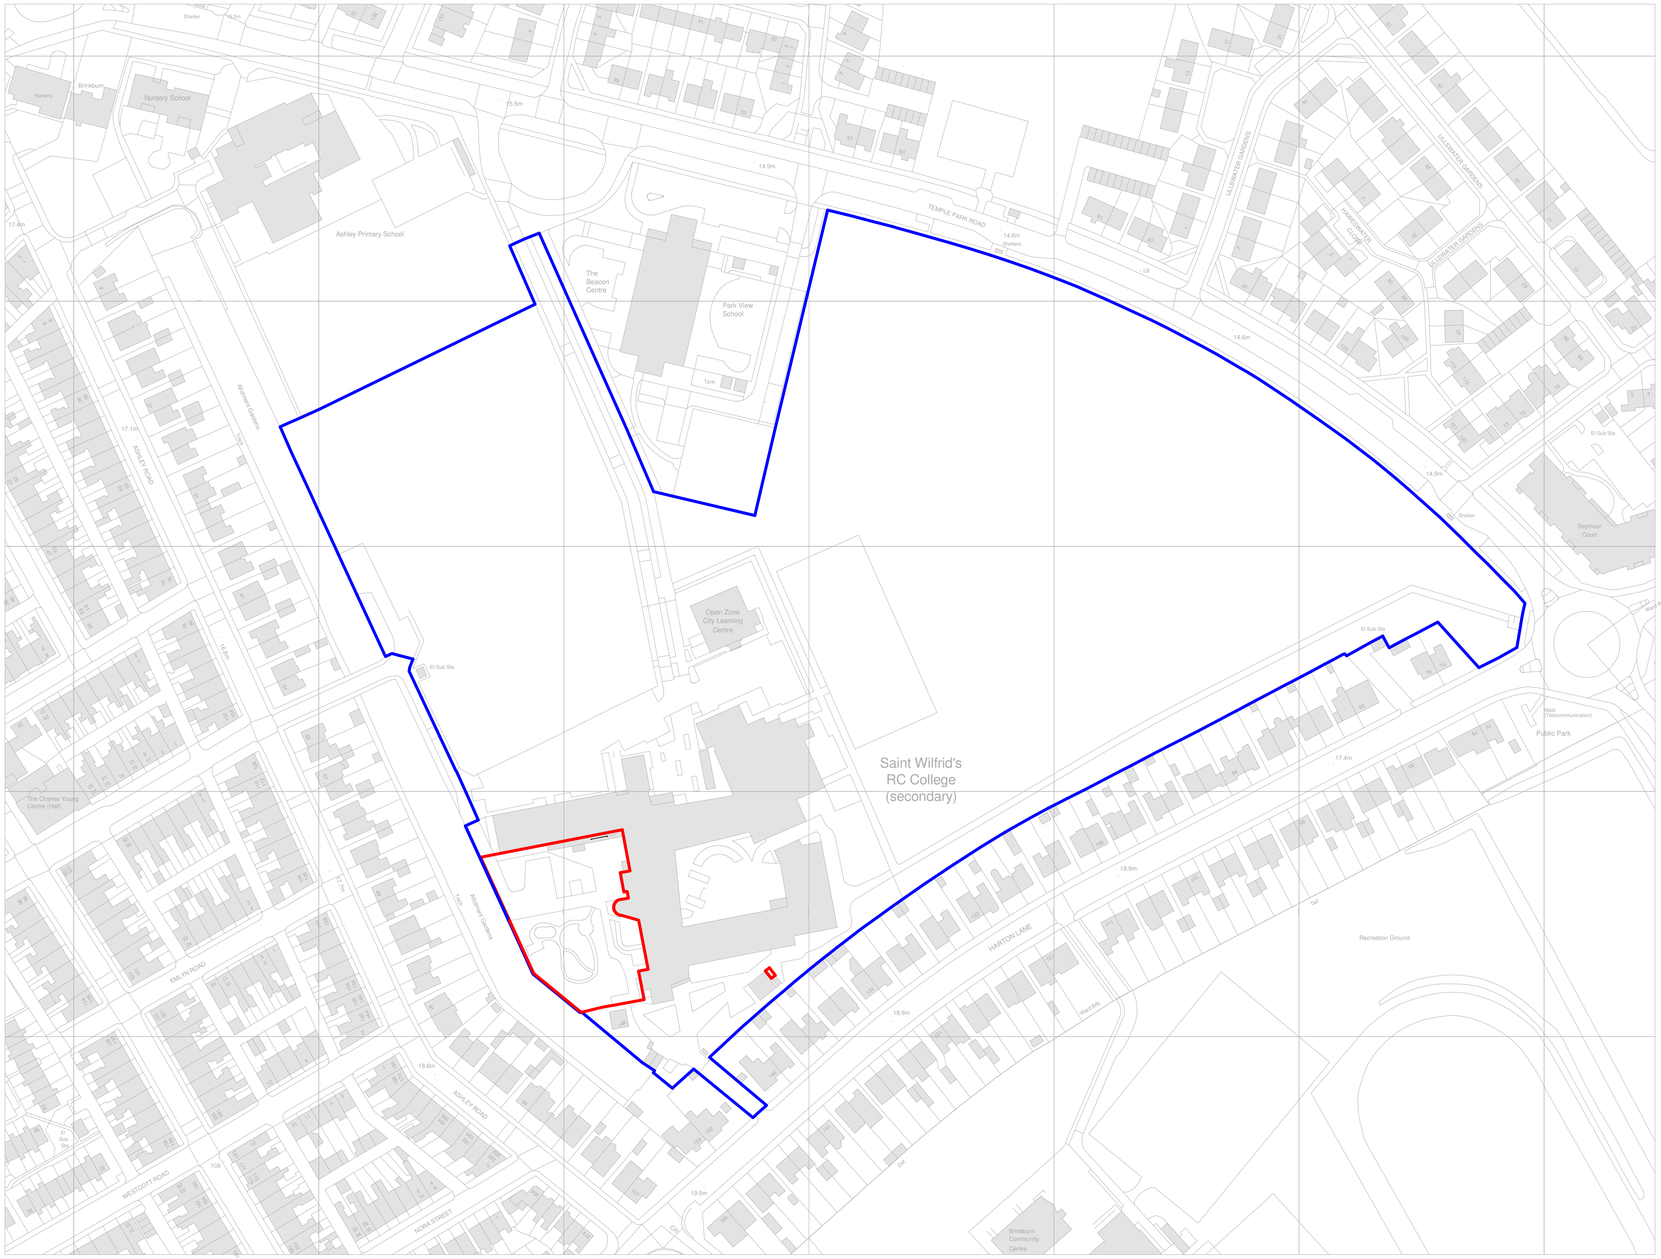

Ordnance Survey, (c) Crown Copyright 2020. All rights reserved. Licence number 100022432

Location Plan

1 : 1250

Land owned or controlled by the applicant

Extent of Application

N

SPACE

Spaceworks, Benton Park Road, Newcastle upon Tyne, NE7 7LX
T: +44 (0)844 800 6660
www.spacearchitects.co.uk

Project: St. Wilfrid's RC Coll. Dining and Classroom Ext				
Drawing Title: Location Plan				
Project No.: 8200	Drawing No.: ZZ-XX-DR-A-910001	Status:	Revision: P3	Scale at A1: As indicated
File Reference: 8200-SPACE-ZZ-XX-DR-A-910001				

This drawing is Copyright - Check all dimensions on site - Inform originator of any discrepancies - Work to figured dimensions only - Do not scale

C:\Users\gary.jones\Desktop\St Wilfrids\08200-SPACE-ZZ-ZZ-M3-A-0001-20.rvt