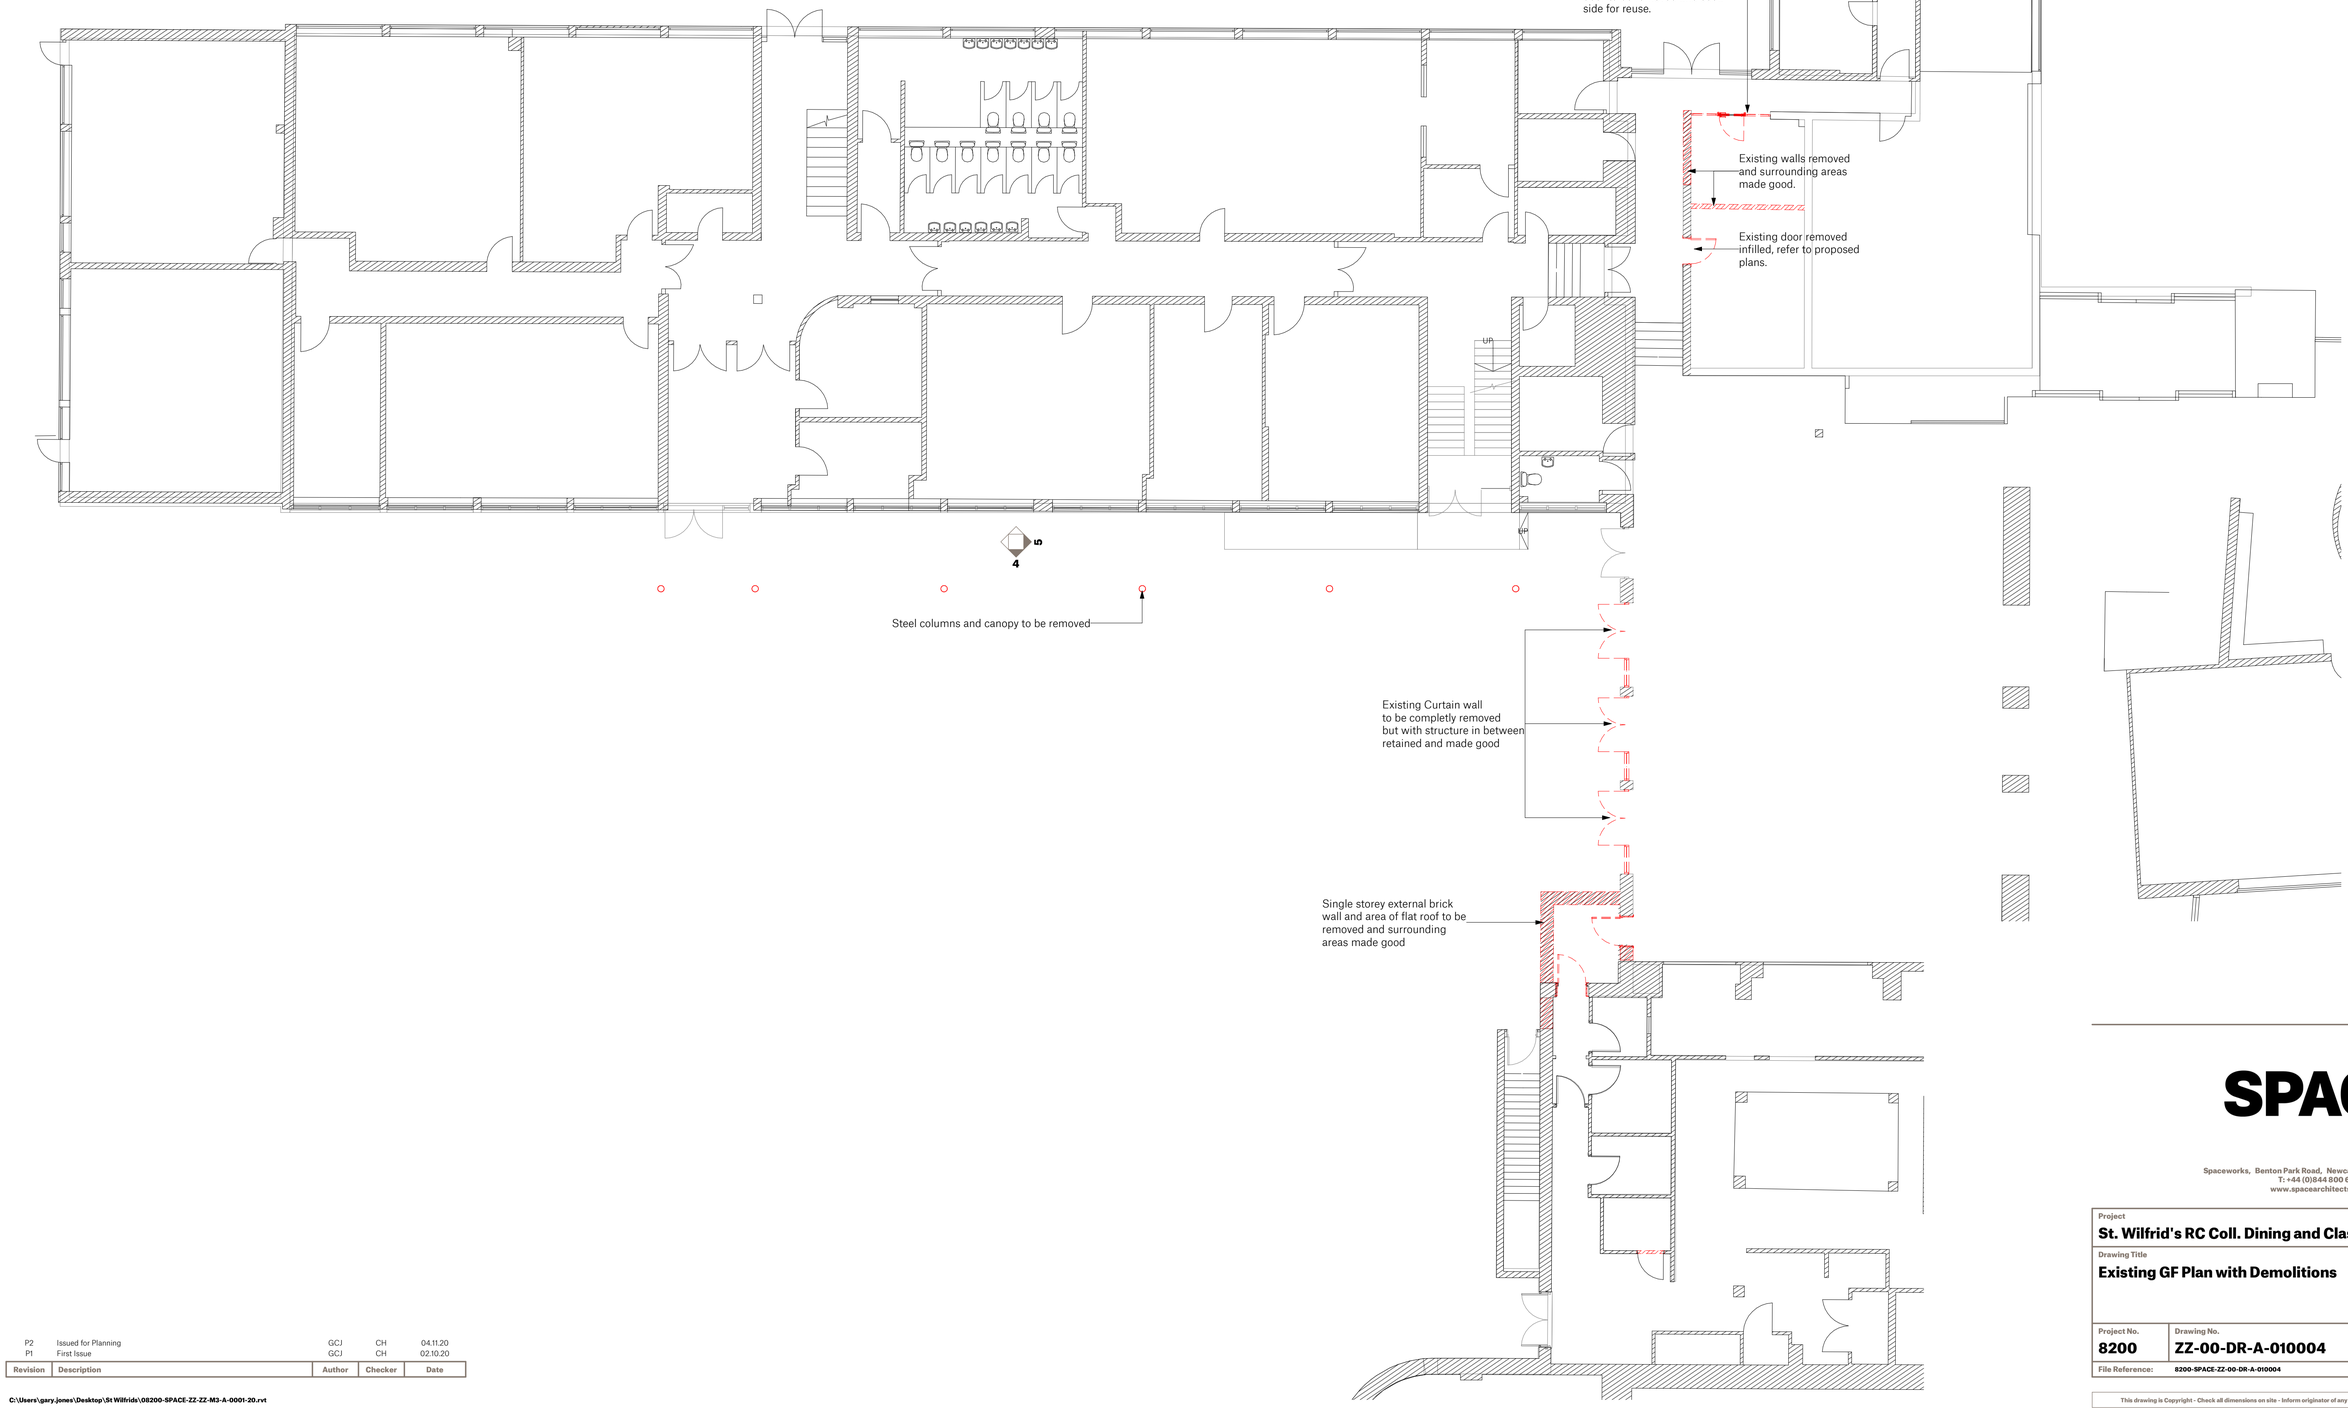


Revision	Description	Author	Checker	Date
P2	Issued for Planning	GCJ	CH	04.11.20
P1	First Issue	GCJ	CH	02.10.20

C:\Users\gary.jones\Desktop\St Wilfrids\08200-SPACE-ZZ-ZZ-M3-A-0001-20.rvt

SPACE

Spaceworks, Benton Park Road, Newcastle upon Tyne, NE7 7LX
T: +44 (0)844 800 6660
www.spacearchitects.co.uk

Project
St. Wilfrid's RC Coll. Dining and Classroom Ext

Drawing Title
Existing GF Plan with Demolitions

Project No.	Drawing No.	Status	Revision	Scale at A1
8200	ZZ-00-DR-A-010004		P2	1:100

File Reference: 8200-SPACE-ZZ-00-DR-A-010004

This drawing is Copyright - Check all dimensions on site - Inform originator of any discrepancies - Work to figured dimensions only - Do not scale