
| Revision | Description | Author | Checker | Date |
|---|---|---|---|---|
| P1 | First Issue for Comment | GCJ | CH | 10.09.20 |
| P2 | Updated to reflect recent amendments to floor area | GCJ | CH | 23.10.20 |
| P3 | Issued for Planning | GCJ | CH | 04.11.20 |



## 3D View 1



## 3D View 2

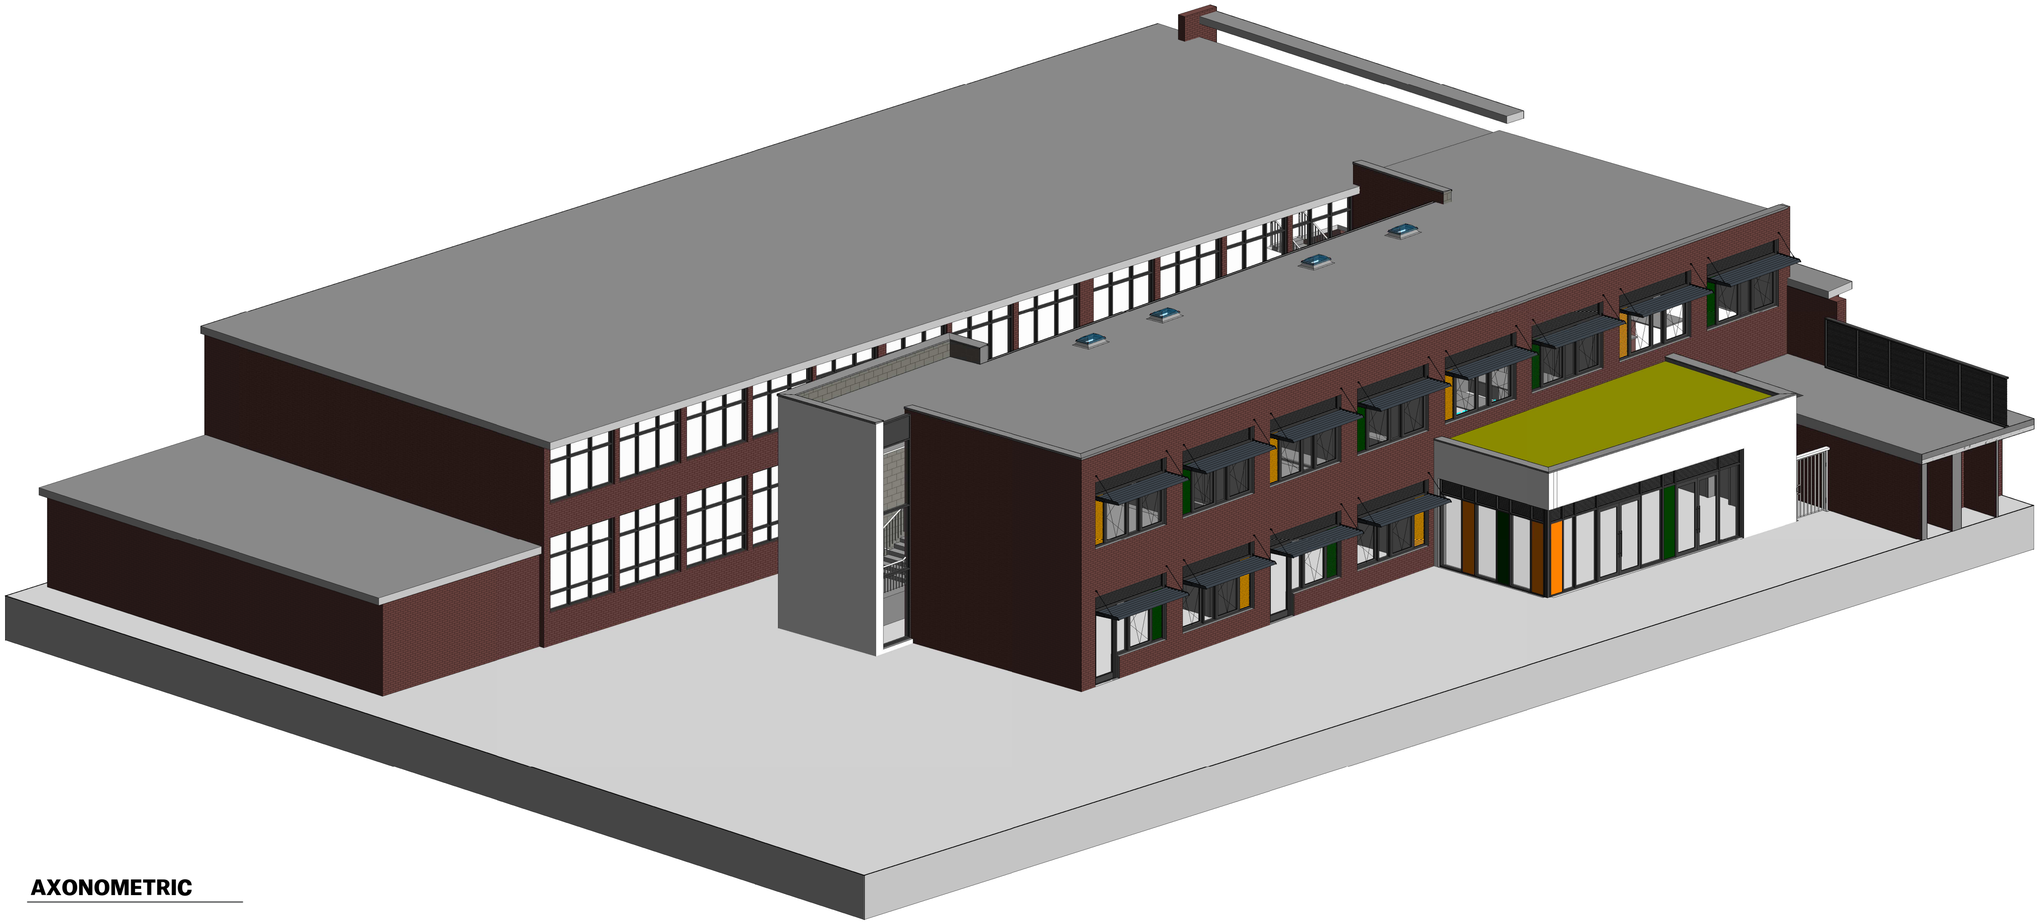

## AXONOMETRIC

C:\Users\gary.jones\Desktop\St Wilfrids\08200-SPACE-ZZ-ZZ-M3-A-0001-20.rvt


SPACE

Spaceworks, Benton Park Road, Newcastle upon Tyne, NE7 7LX
T: +44 (0)844 800 6660
www.spacearchitects.co.uk


| | | | | |
|---|---|---|---|---|
| Project: St. Wilfrid's RC Coll. Dining and Classroom Ext | | | | |
| Drawing Title: General 3D Views | | | | |
| Project No.: 8200 | Drawing No.: ZZ-00-DR-A-010002 | Status: | Revision: P3 | Scale at A1: |
| File Reference: 8200-SPACE-ZZ-00-DR-A-010002 | | | | |


This drawing is Copyright - Check all dimensions on site - Inform originator of any discrepancies - Work to figured dimensions only - Do not scale