
Revision	Description	Author	Checker	Date
P1	First Issue for comment	GCJ	CH	04.09.20
P2	External walls/ curtain wall updated	GCJ	CH	10.09.20
P3	Riser added within WC, New wall added adjacent existing building. Area of Dining room roof reduced.	GCJ	CH	18.09.20
P4	Stage 3 Issue	GCJ	CH	02.10.20
P5	Revised and Stage 3 Issue	GCJ	CH	06.10.20
P6	Updated to reflect recent amendments to floor area	GCJ	CH	23.10.20
P7	Issued for Planning	GCJ	CH	04.11.20

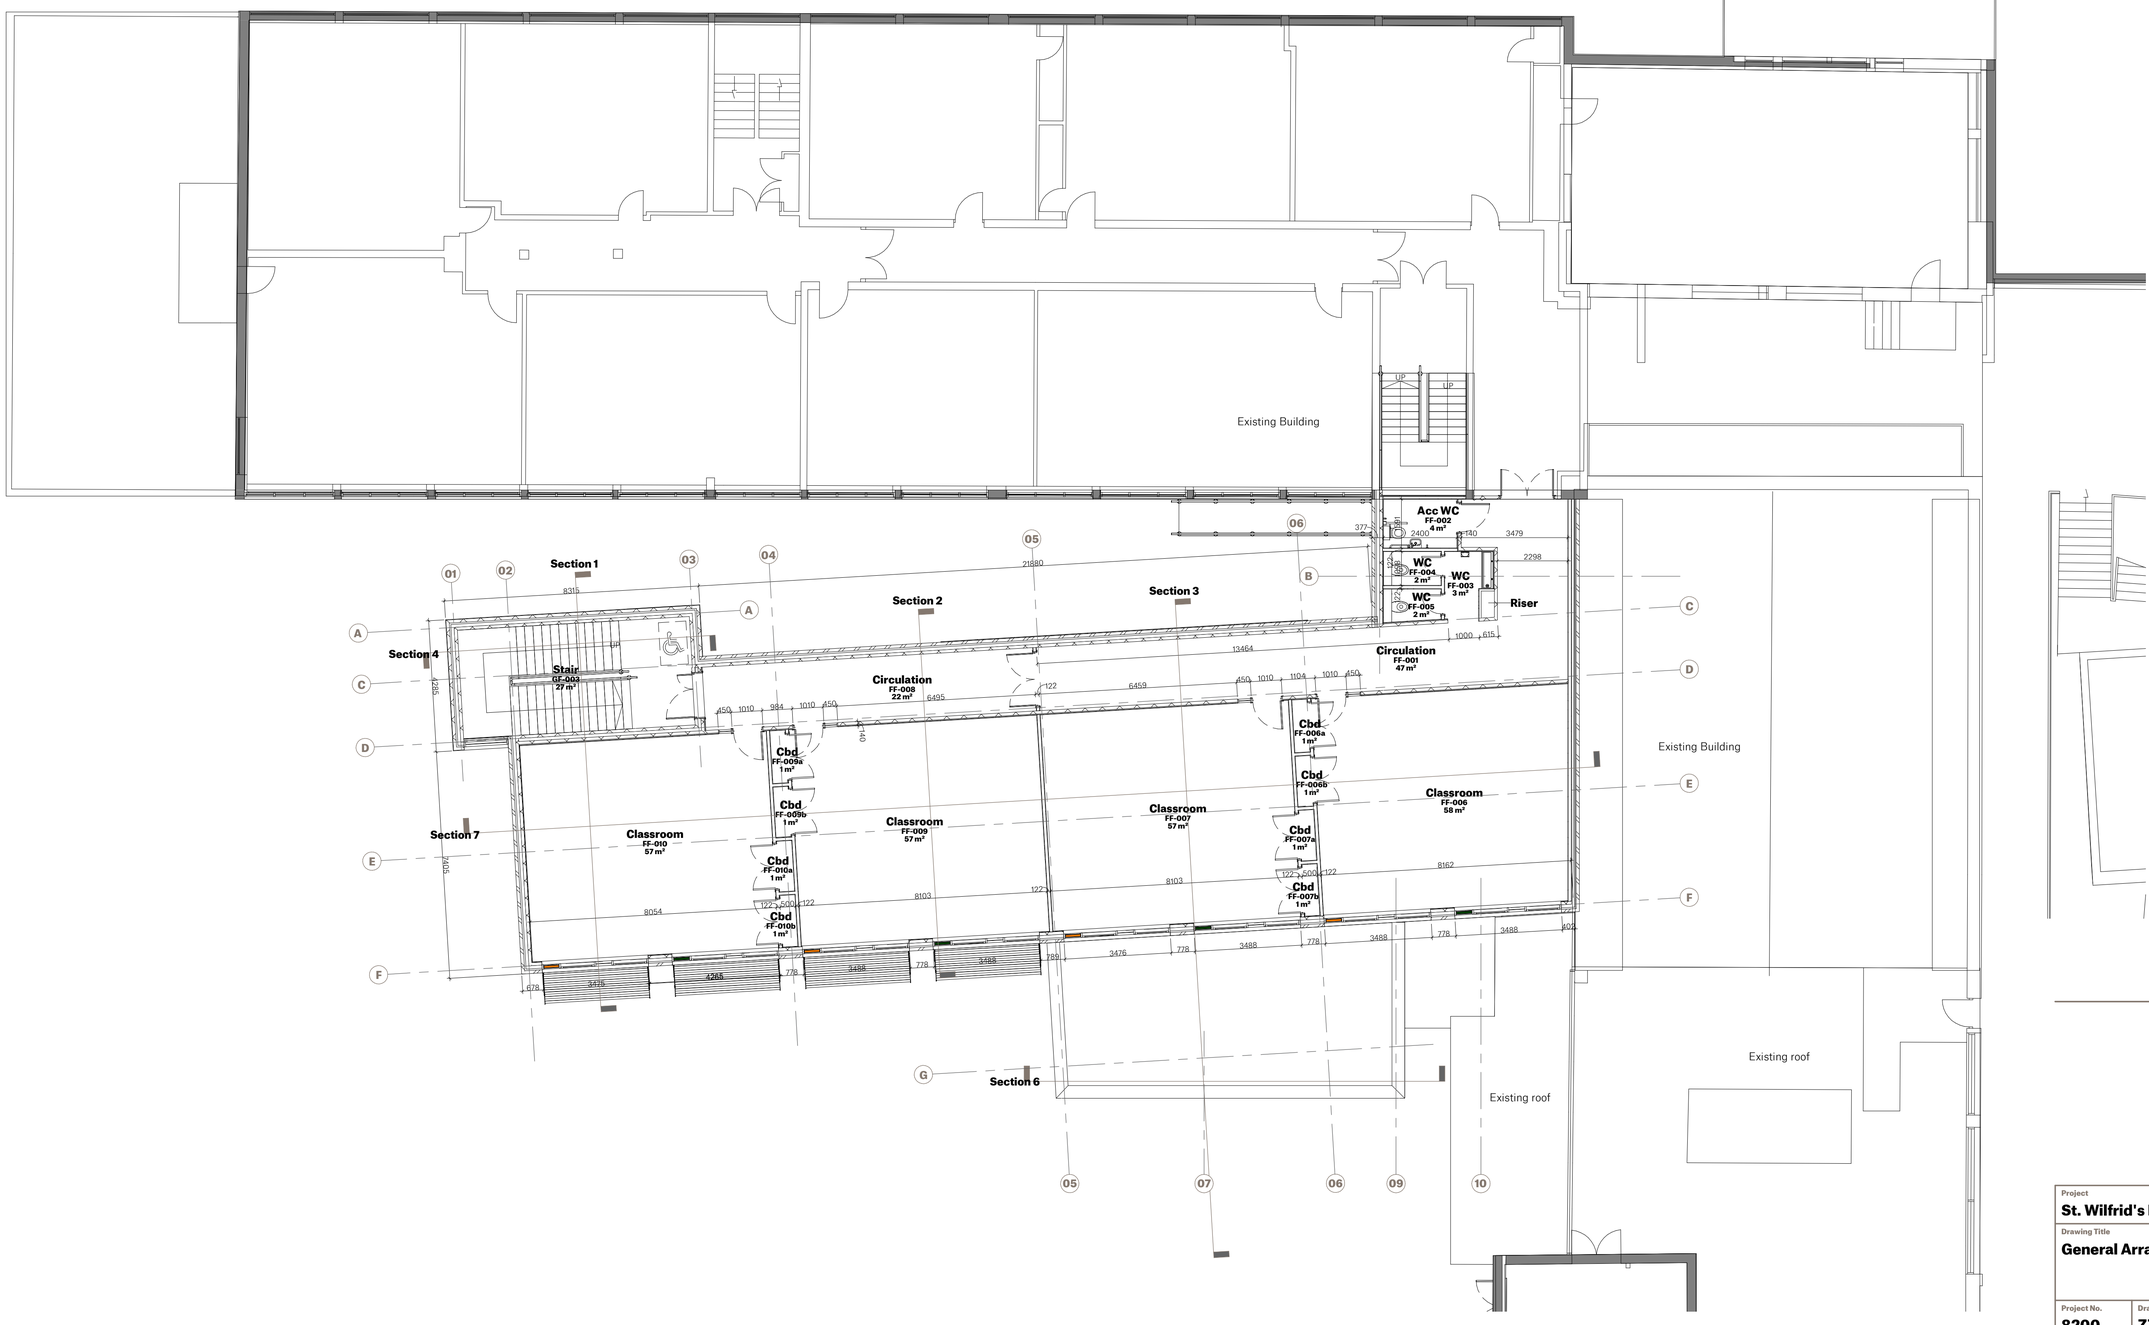

SPACE

Spaceworks, Benton Park Road, Newcastle upon Tyne, NE7 7LX
T: +44 (0)844 800 6660
www.spacearchitects.co.uk

Project
St. Wilfrid's RC Coll. Dining and Classroom Ext

Drawing Title
General Arrangement Plan - First Floor

Project No.	Drawing No.	Status	Revision	Scale at A1
8200	ZZ-01-DR-A-010001		P7	1:100

File Reference: 8200-SPACE-ZZ-01-DR-A-010001

This drawing is Copyright - Check all dimensions on site - Inform originator of any discrepancies - Work to figured dimensions only - Do not scale

C:\Users\gary.jones\Desktop\St Wilfrids\08200-SPACE-ZZ-ZZ-M3-A-0001-20.rvt