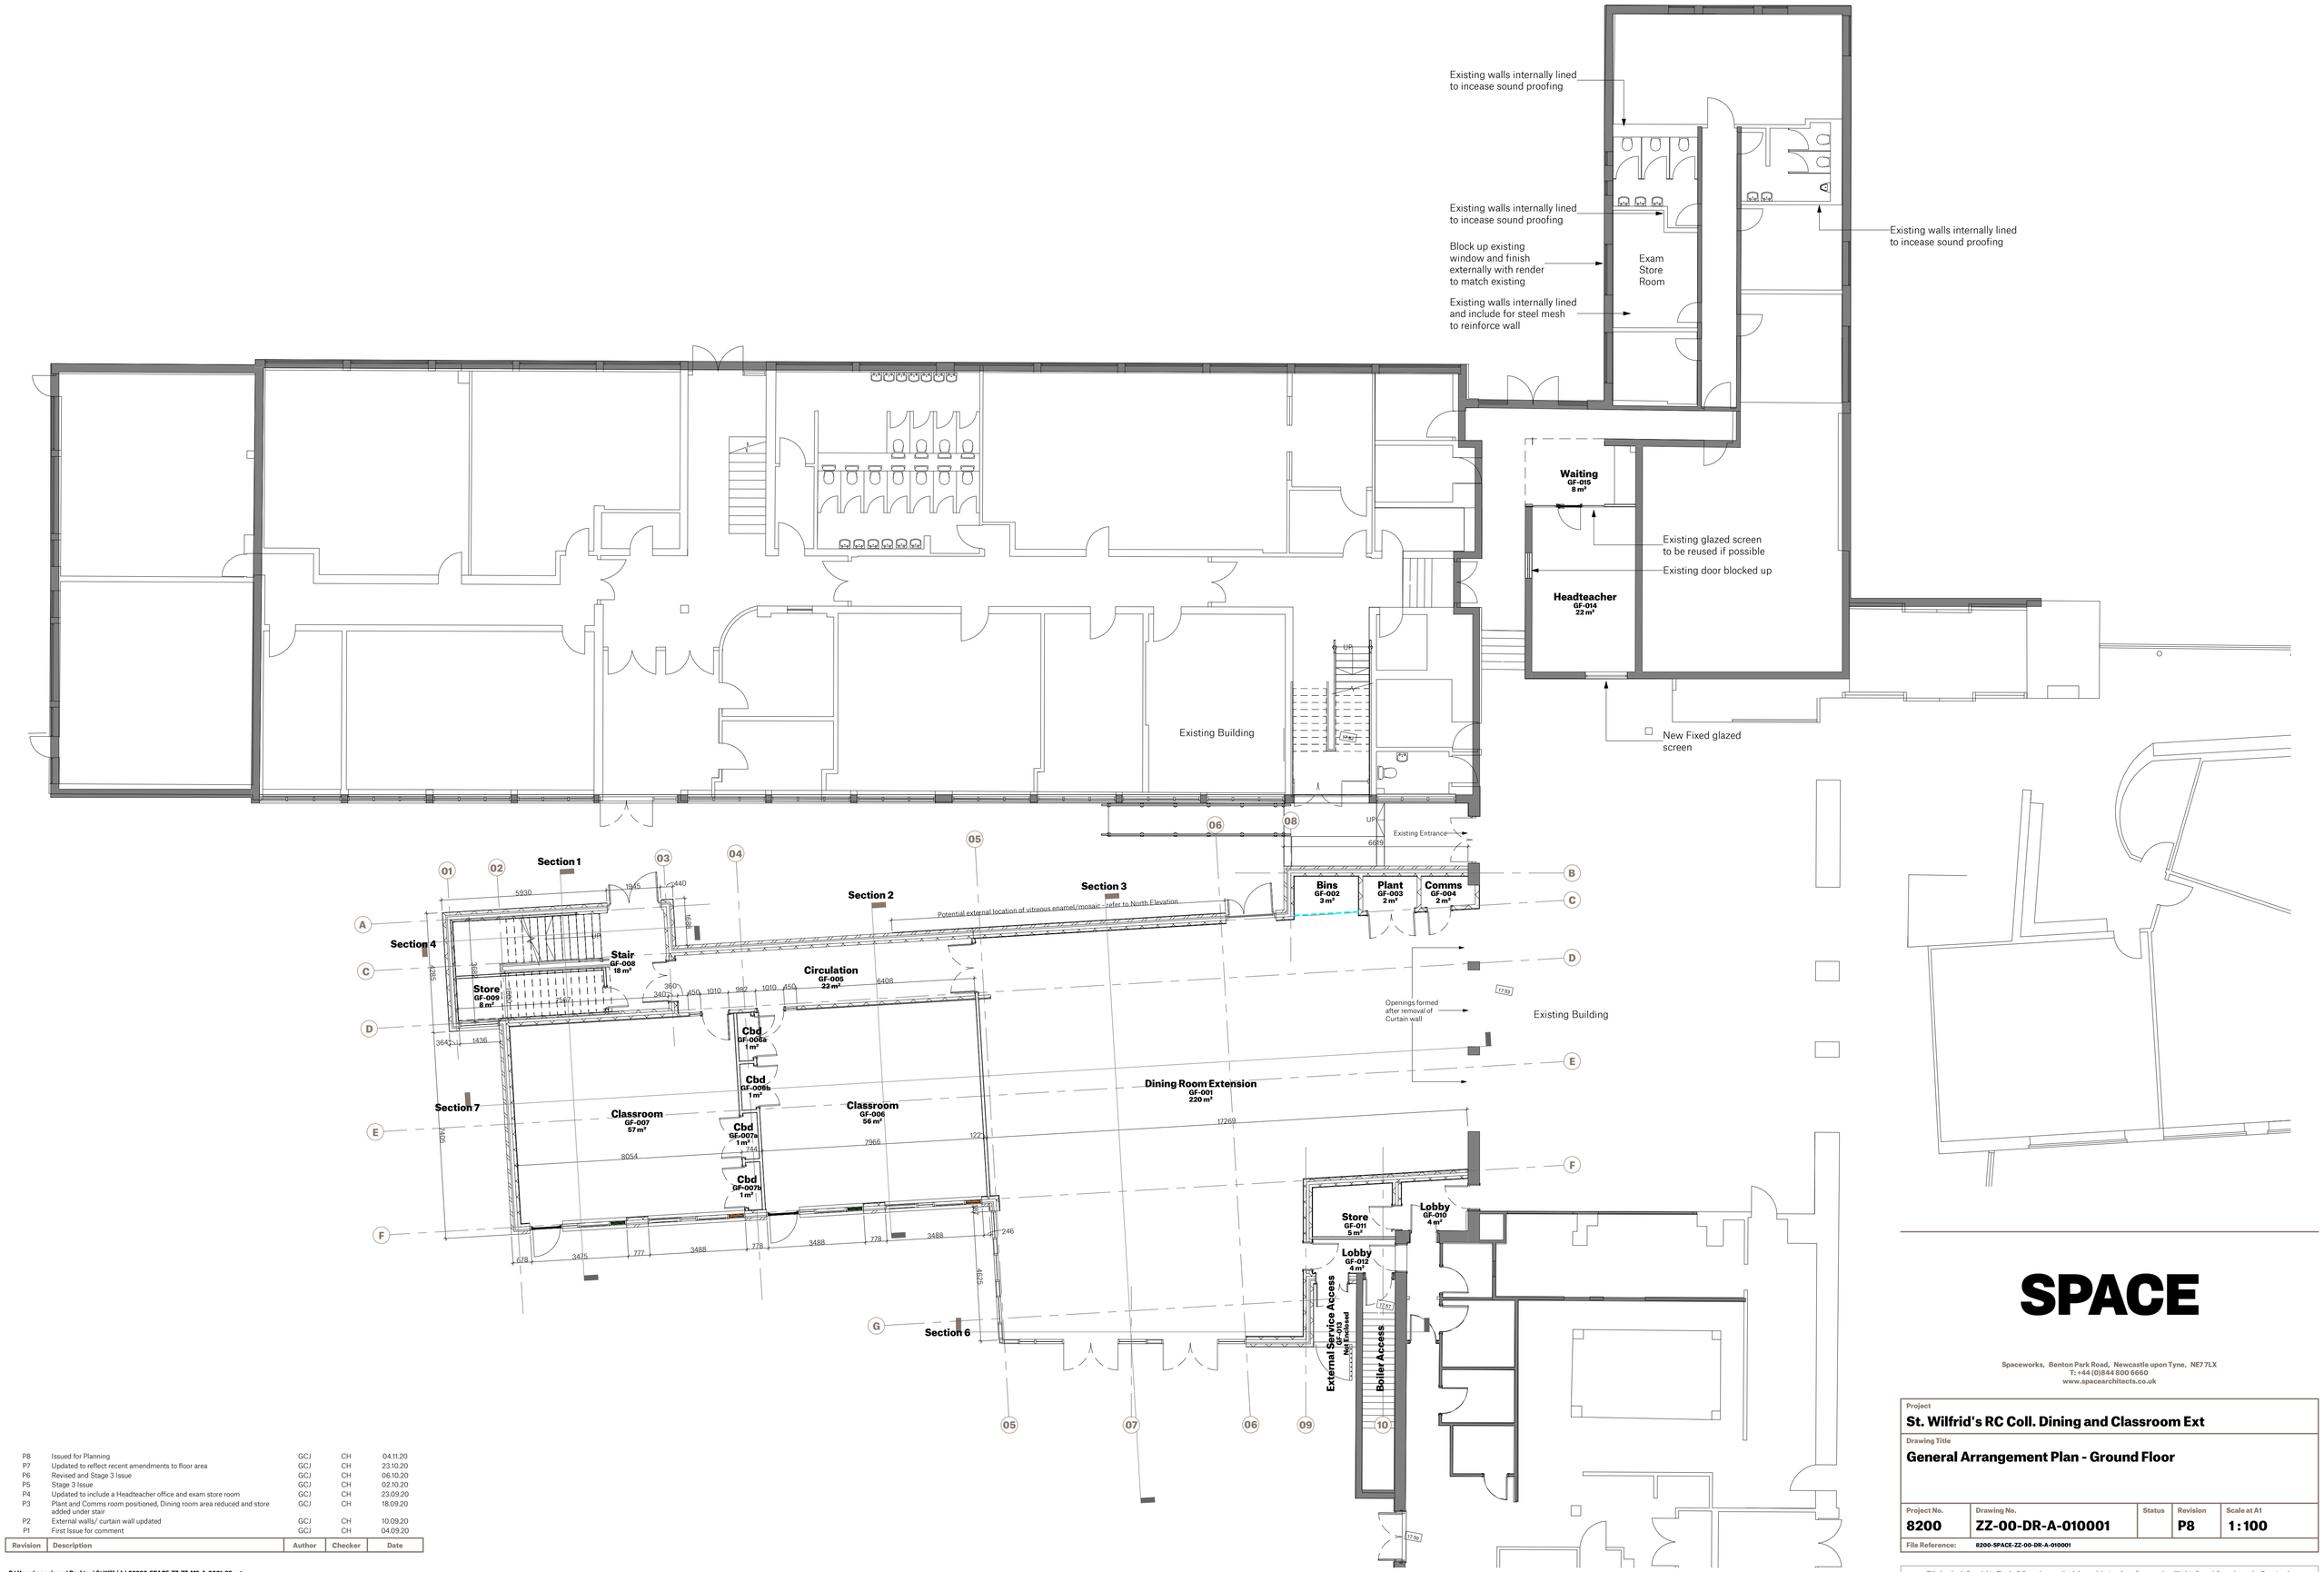


Revision	Description	Author	Checker	Date
P8	Issued for Planning	GCJ	CH	04.11.20
P7	Updated to reflect recent amendments to floor area	GCJ	CH	23.10.20
P6	Revised and Stage 3 Issue	GCJ	CH	06.10.20
P5	Stage 3 Issue	GCJ	CH	02.10.20
P4	Updated to include a Headteacher office and exam store room	GCJ	CH	23.09.20
P3	Plant and Comms room positioned, Dining room area reduced and store added under stair	GCJ	CH	18.09.20
P2	External walls/ curtain wall updated	GCJ	CH	10.09.20
P1	First Issue for comment	GCJ	CH	04.09.20

C:\Users\gary.jones\Desktop\St Wilfrids\08200-SPACE-ZZ-ZZ-M3-A-0001-20.rvt

SPACE

Spaceworks, Benton Park Road, Newcastle upon Tyne, NE7 7LX
T: +44 (0)844 800 6660
www.spacearchitects.co.uk

Project
St. Wilfrid's RC Coll. Dining and Classroom Ext

Drawing Title
General Arrangement Plan - Ground Floor

Project No.	Drawing No.	Status	Revision	Scale at A1
8200	ZZ-00-DR-A-010001		P8	1:100

File Reference: 8200-SPACE-ZZ-00-DR-A-010001

This drawing is Copyright - Check all dimensions on site - Inform originator of any discrepancies - Work to figured dimensions only - Do not scale