
Revision	Description	Author	Checker	Date
P1	Issued for Planning	GCJ	CH	04.11.20
P2	Scale added	GCJ	CH	03.12.20

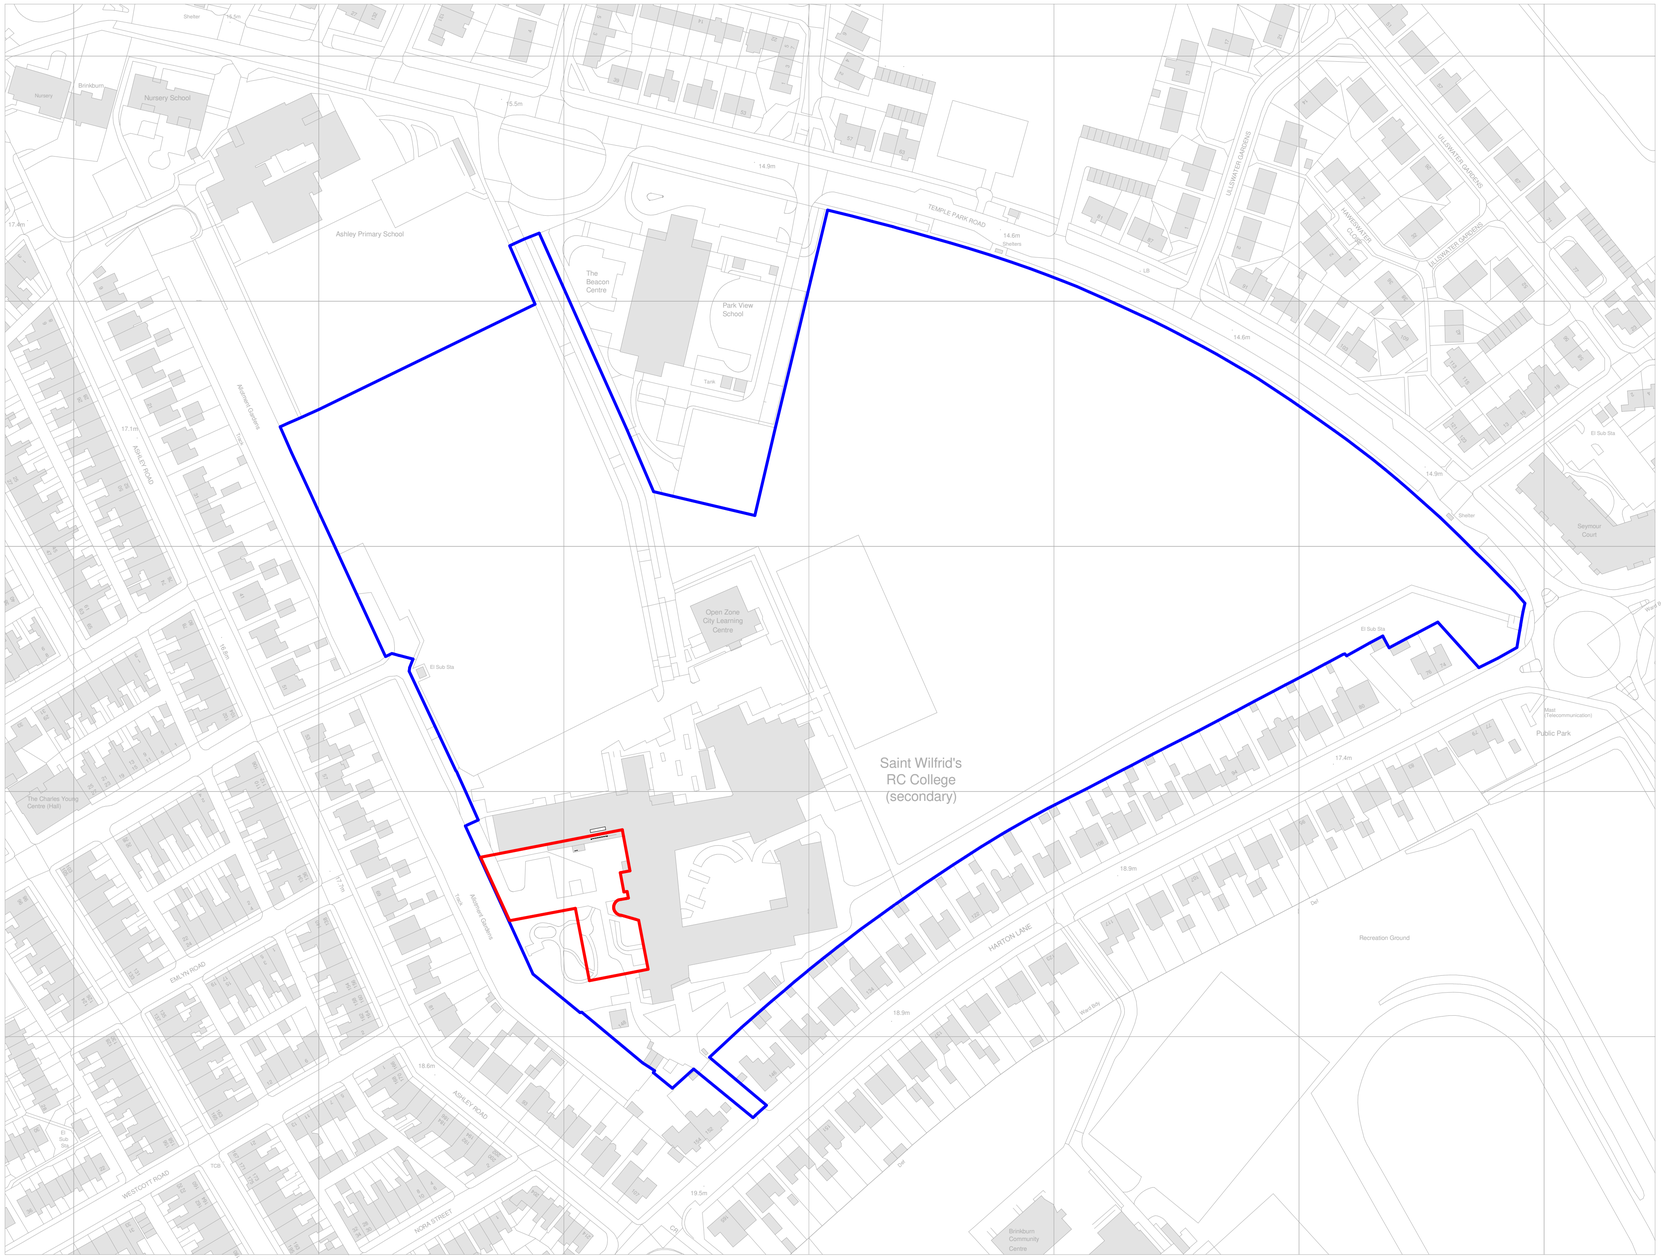

Ordnance Survey, (c) Crown Copyright 2020. All rights reserved. Licence number 100022432

Location Plan

1 : 1250

N

Land owned or controlled by the applicant

SPACE

Spaceworks, Benton Park Road, Newcastle upon Tyne, NE7 7LX
T: +44 (0)844 800 6660
www.spacearchitects.co.uk

Project
St. Wilfrid's RC Coll. Dining and Classroom Ext

Drawing Title
Location Plan

Project No.	Drawing No.	Status	Revision	Scale at A1
8200	ZZ-XX-DR-A-910001		P2	As indicated

File Reference: 8200-SPACE-ZZ-XX-DR-A-910001

This drawing is Copyright - Check all dimensions on site - Inform originator of any discrepancies - Work to figured dimensions only - Do not scale

C:\Users\gary.jones\Desktop\St Wilfrids\08200-SPACE-ZZ-ZZ-M3-A-0001-20.rvt