
5 KING GEORGE ROAD, S. SHIELDS

1:200 SITE/ROOF PLAN - PROPOSED

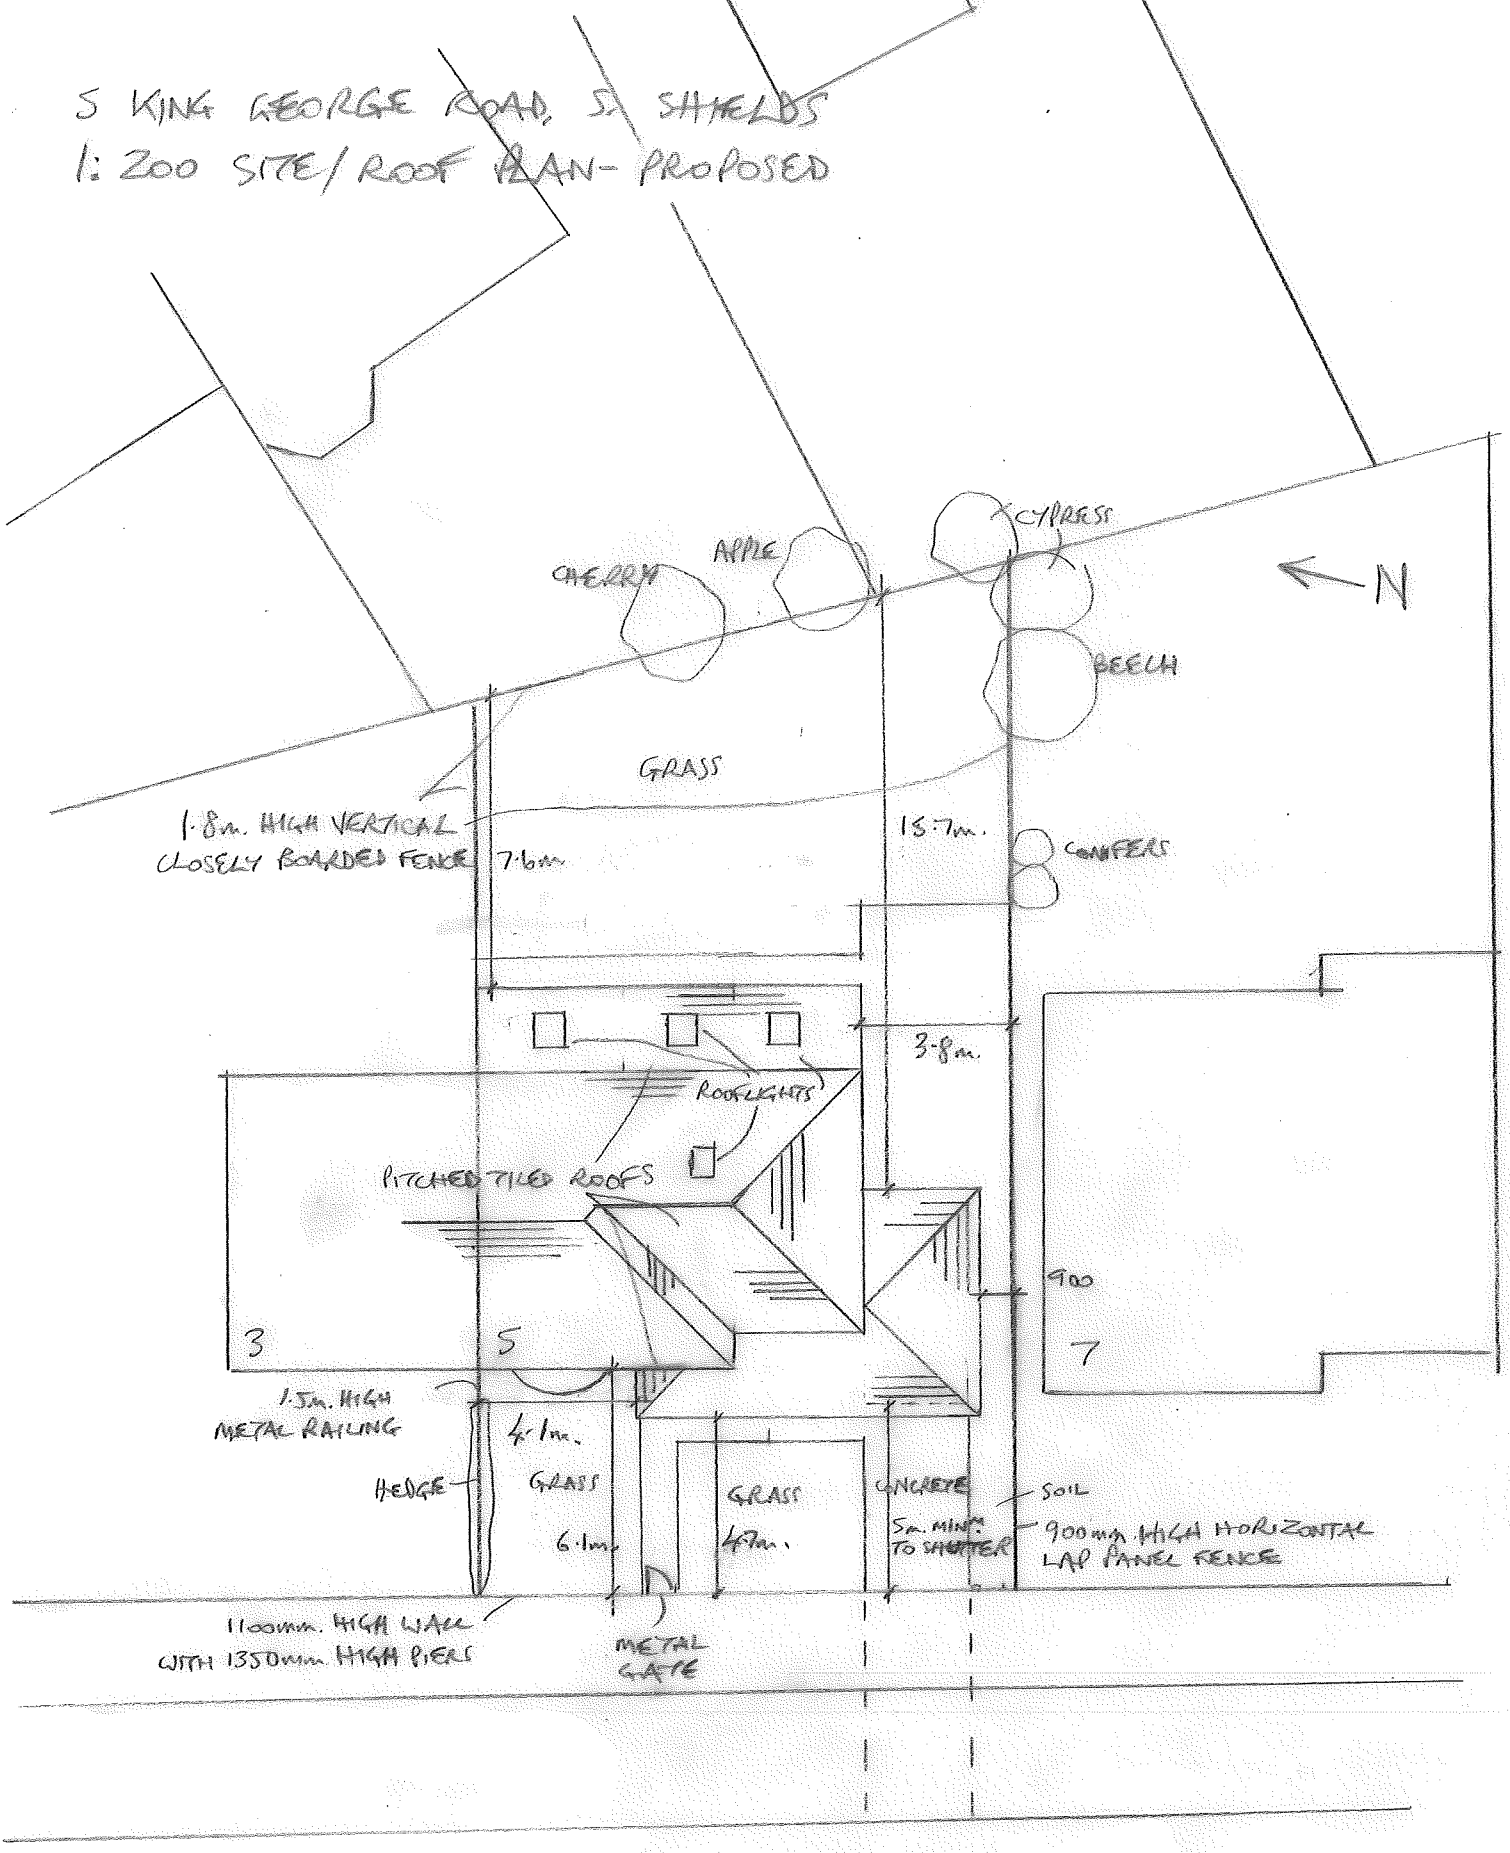

KING GEORGE ROAD