Notes

a Single ply roof covering with standing seams.
b New roof windows
c Imperial facing bricks Mixed grey buff ~~with Roof details~~
d New slot windows
e Existing | proposed fence line
f Existing steps extended to meet extg floor level. (g)
(B) g. obscure glass.

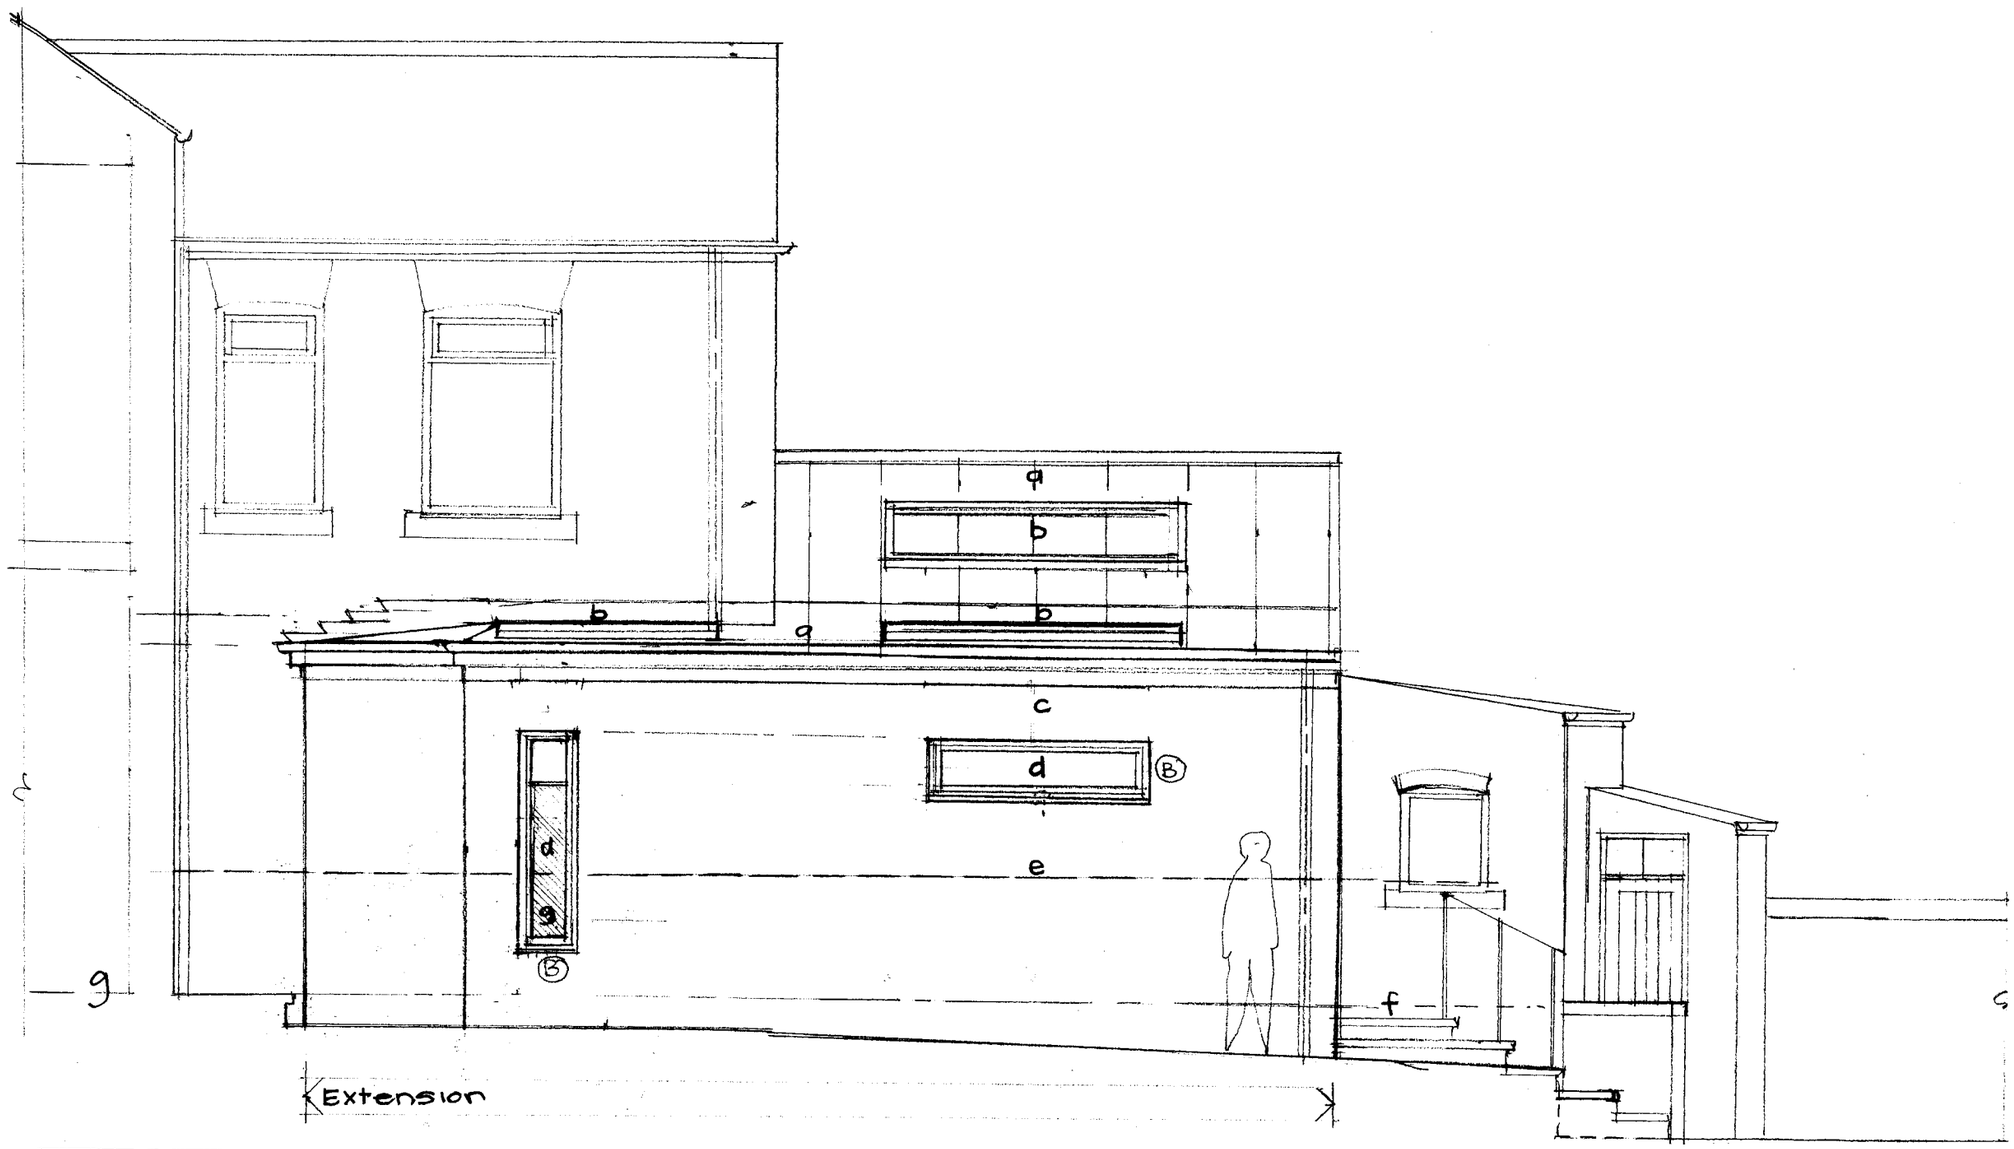

B 27JAN21 · PLANNING COMMENTS.
A 01AUG20 · CLIENT COMMENTS.

Alterations to 3 Station Road East Boldon 2006
East elevation proposed **S5** B
1: 50 @A3 17 .07.20

B3 architecture
conservation contemporary design
11a struan terrace, east boldon, tyne and wear, ne36 0ea t 01915364400 m 07714336064
f 01915371529 e tonybarnes@b3architecture.fsnet.co.uk