Notes

a New roof windows
b. Single ply membrane roof covering
c 'slot' windows
d New floor.
e. Extended steps.
f New door from playroom.
g. Supporting structure to new openings.
(A) h. Obscure glass.

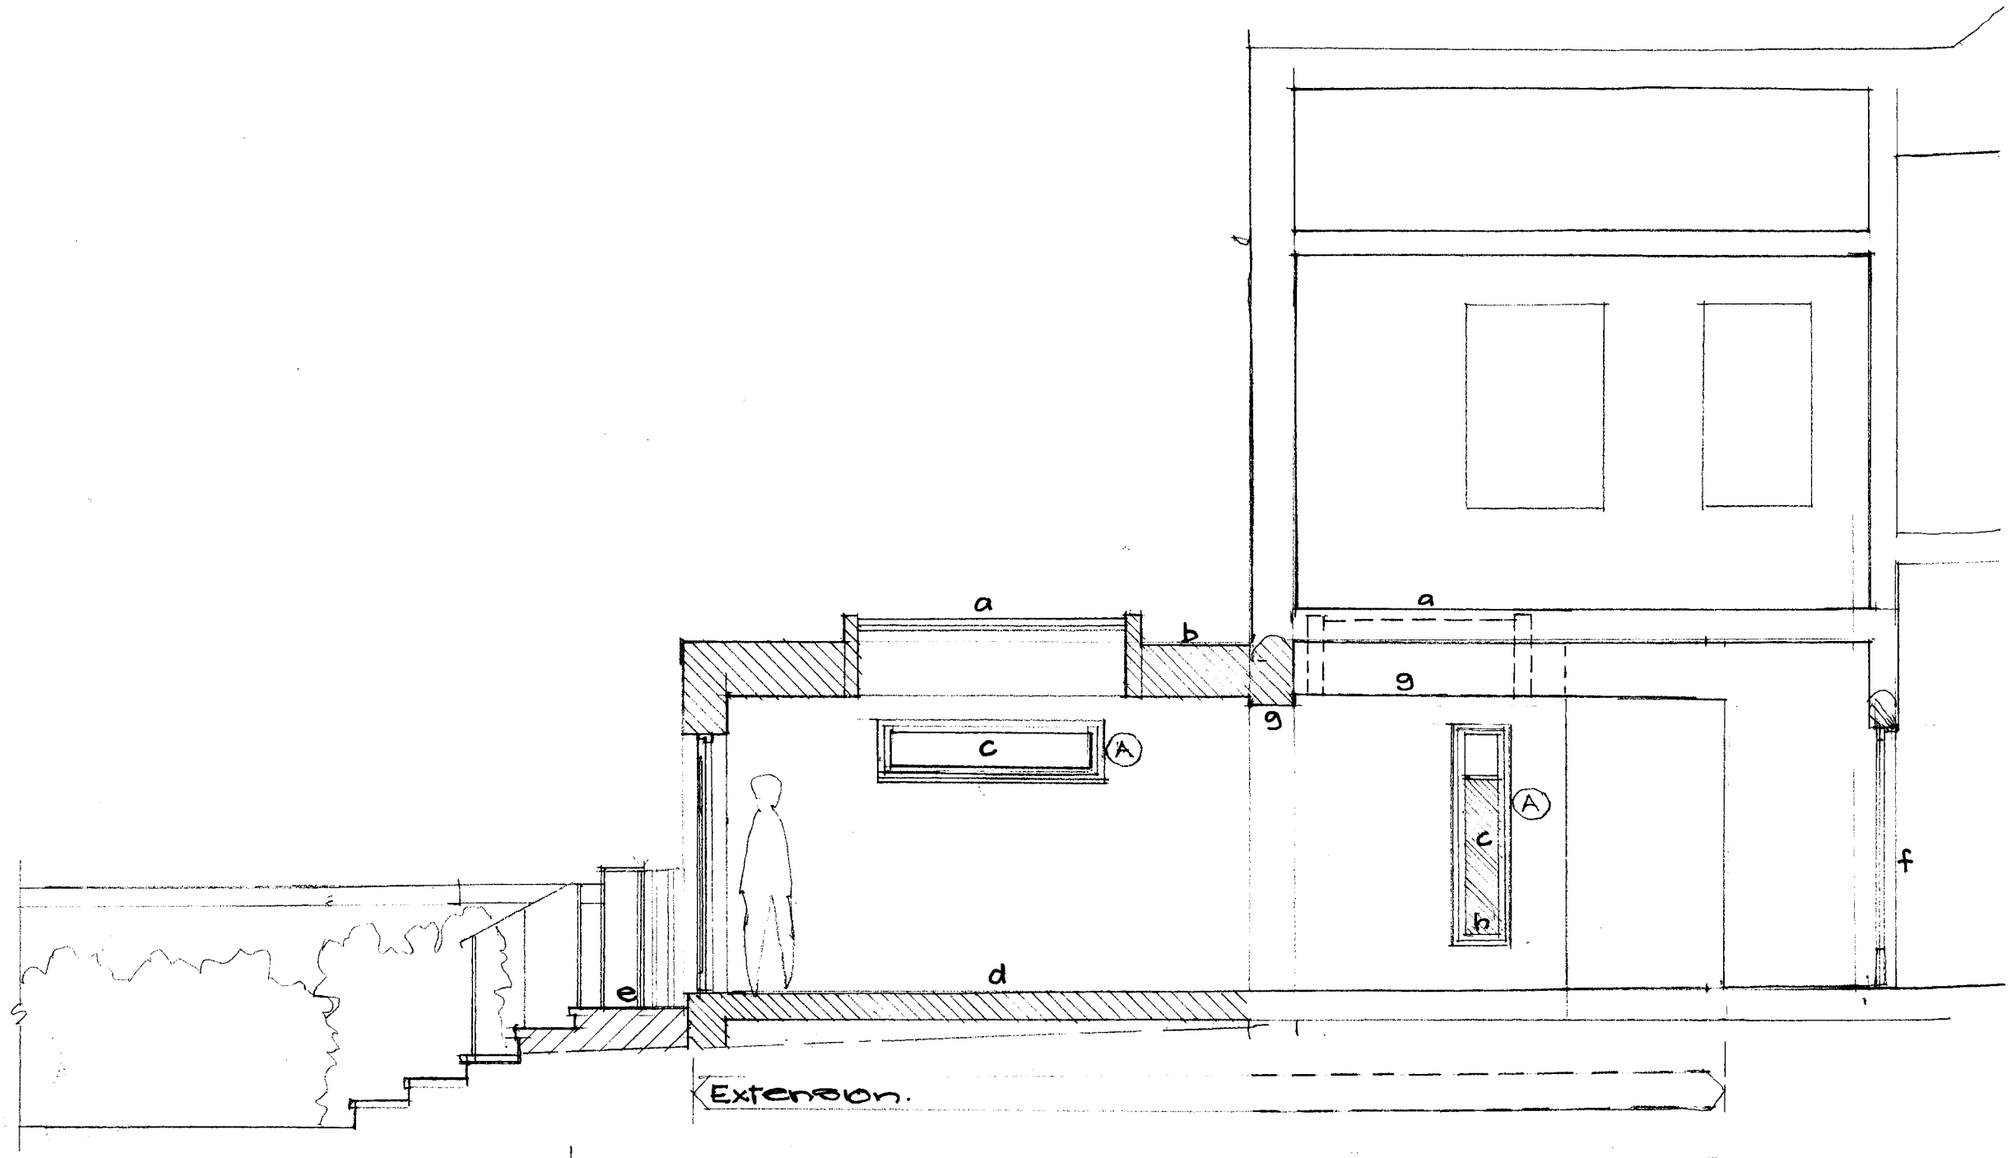

A . 27 JAN 21 · PLANNING COMMENTS.

Alterations to 3 Station Road East Boldon 2006
Section BB proposed **S6** A
1: 50 @A3 01.08.20

conservation contemporary design

11a struan terrace, east boldon, tyne and wear. ne36 0ex t 01915364400 m 07714336084
f 01915371529 e tonybarnes@b3architecture.fsnet.co.uk