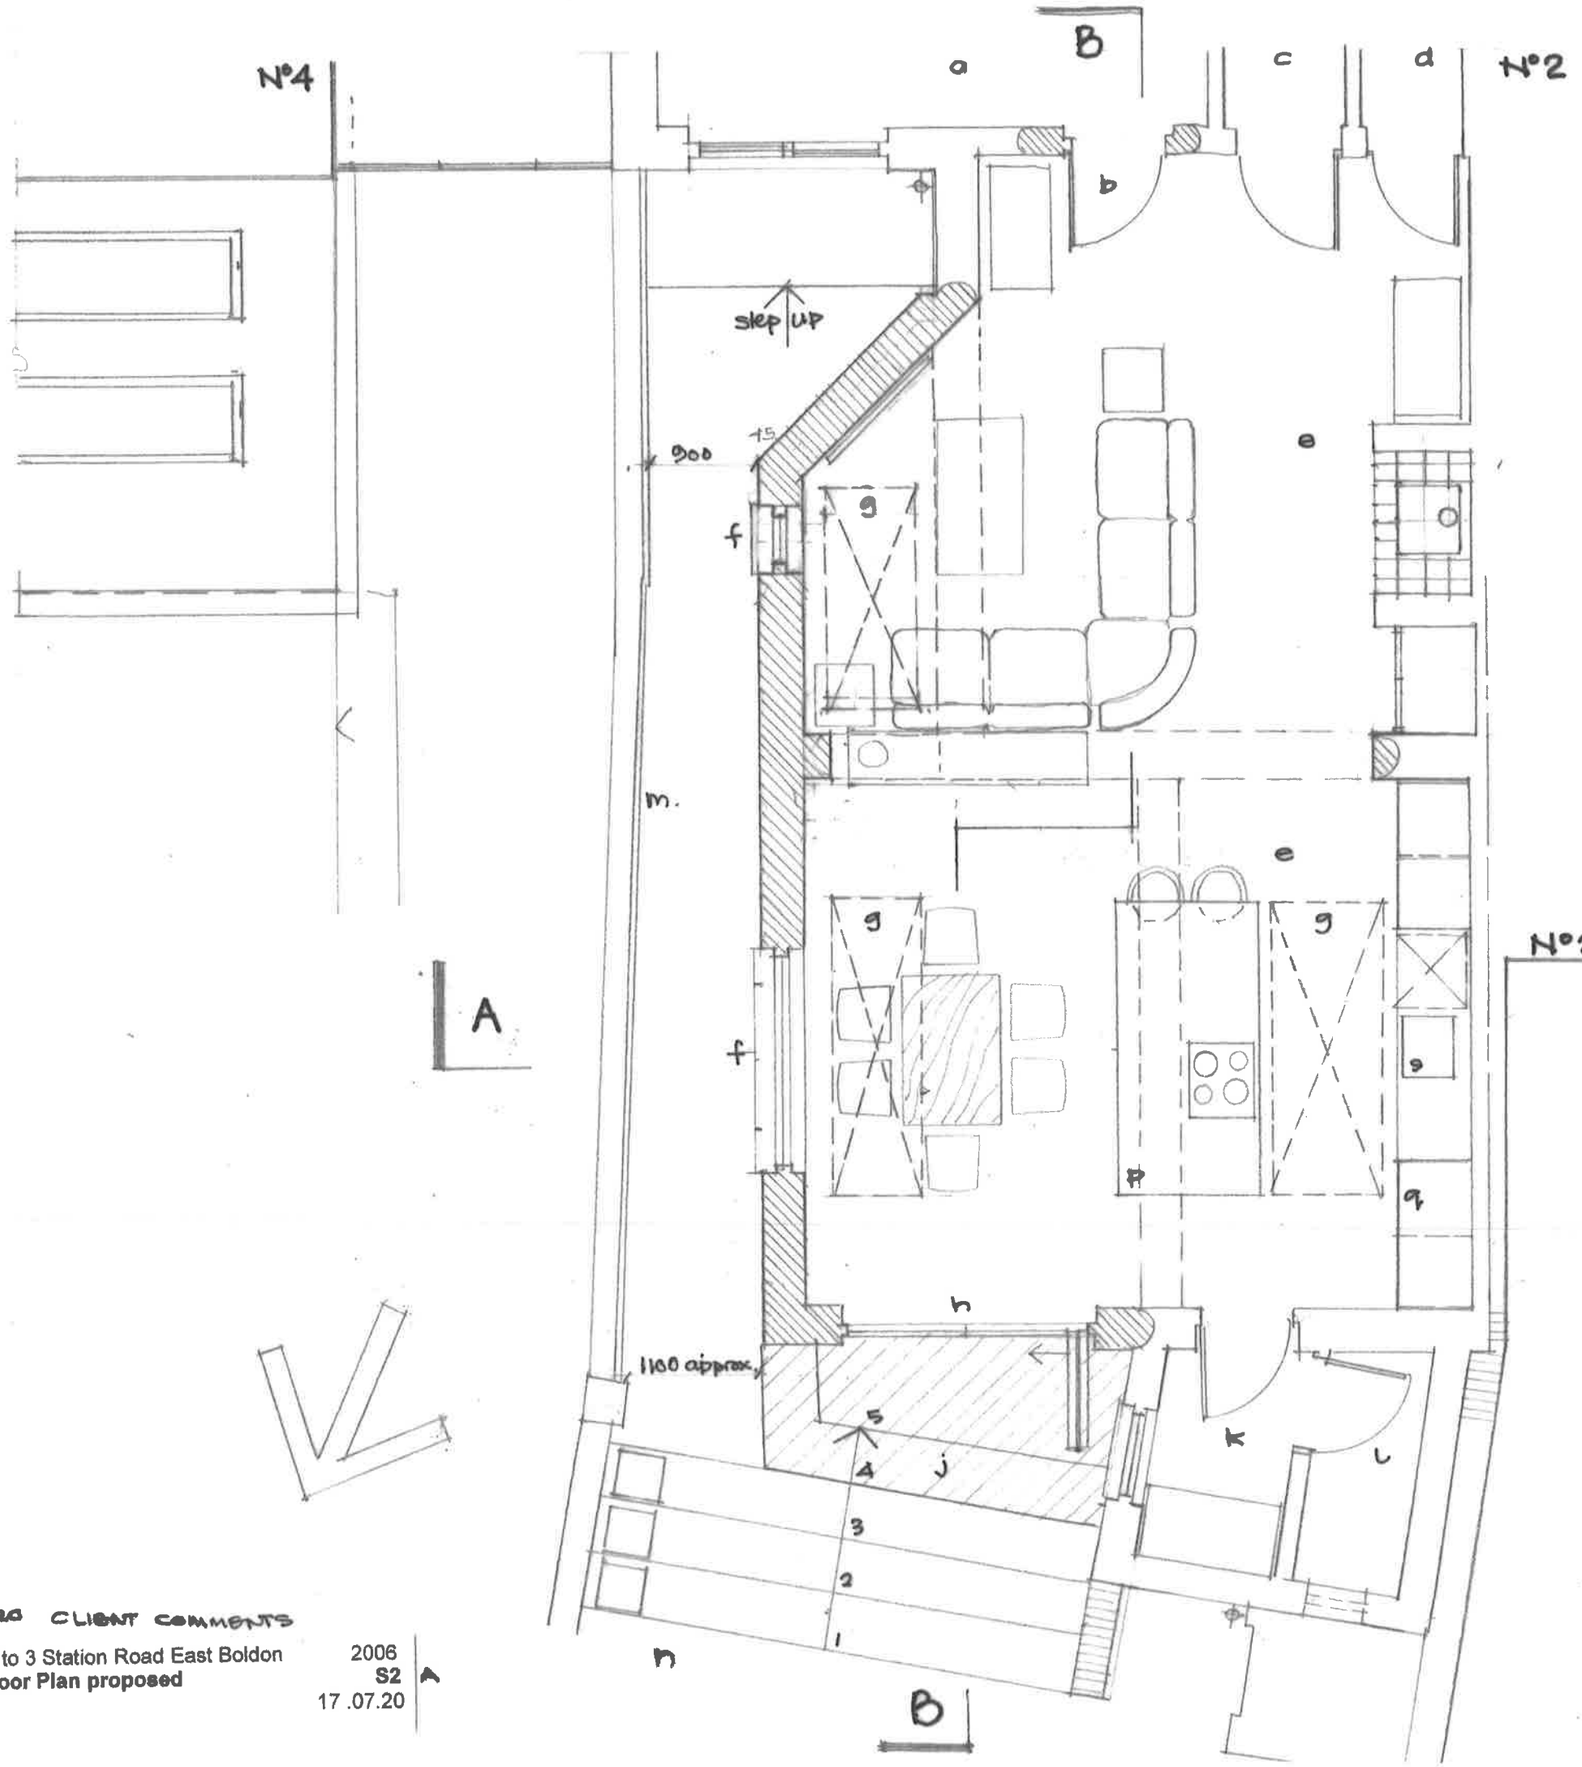

Notes.

a. Existing family room/playroom
b New glazed door
c Existing hall
d Existing u/stair cpd.
e Proposed family room/kitchen
f New slot windows in new external wall
g New roof windows.
h. bi-fold door
J. Existing steps extended.
K Existing utility room
L Existing toilet/cloaks.
m. Replacement fence on exist wall.
n. Existing garden.
P kitchen island
q worktops/sink/full height cpd. units

SOUTH TYNESIDE COUNCIL
27 NOV 2020
PLANNING

A DRAWING CLIENT COMMENTS

Alterations to 3 Station Road East Boldon — 2006
Ground Floor Plan proposed — **S2** — A
1: 50 @A3 — 17 .07.20

B3 architecture
conservation contemporary design
11a strusn terrace, east boldon, tyne and wear, ne36 0ea t 01915364400 m 07714336084
f 01915371529 e tonybarnes@b3architecture.fsnet.co.uk