Alterations to 3 Station Road East Boldon 2006
Location Plan **E0**
1:1250 @A4 17 .07.20

SOUTH TYNESIDE COUNCIL
27 NOV 2020
PLANNING

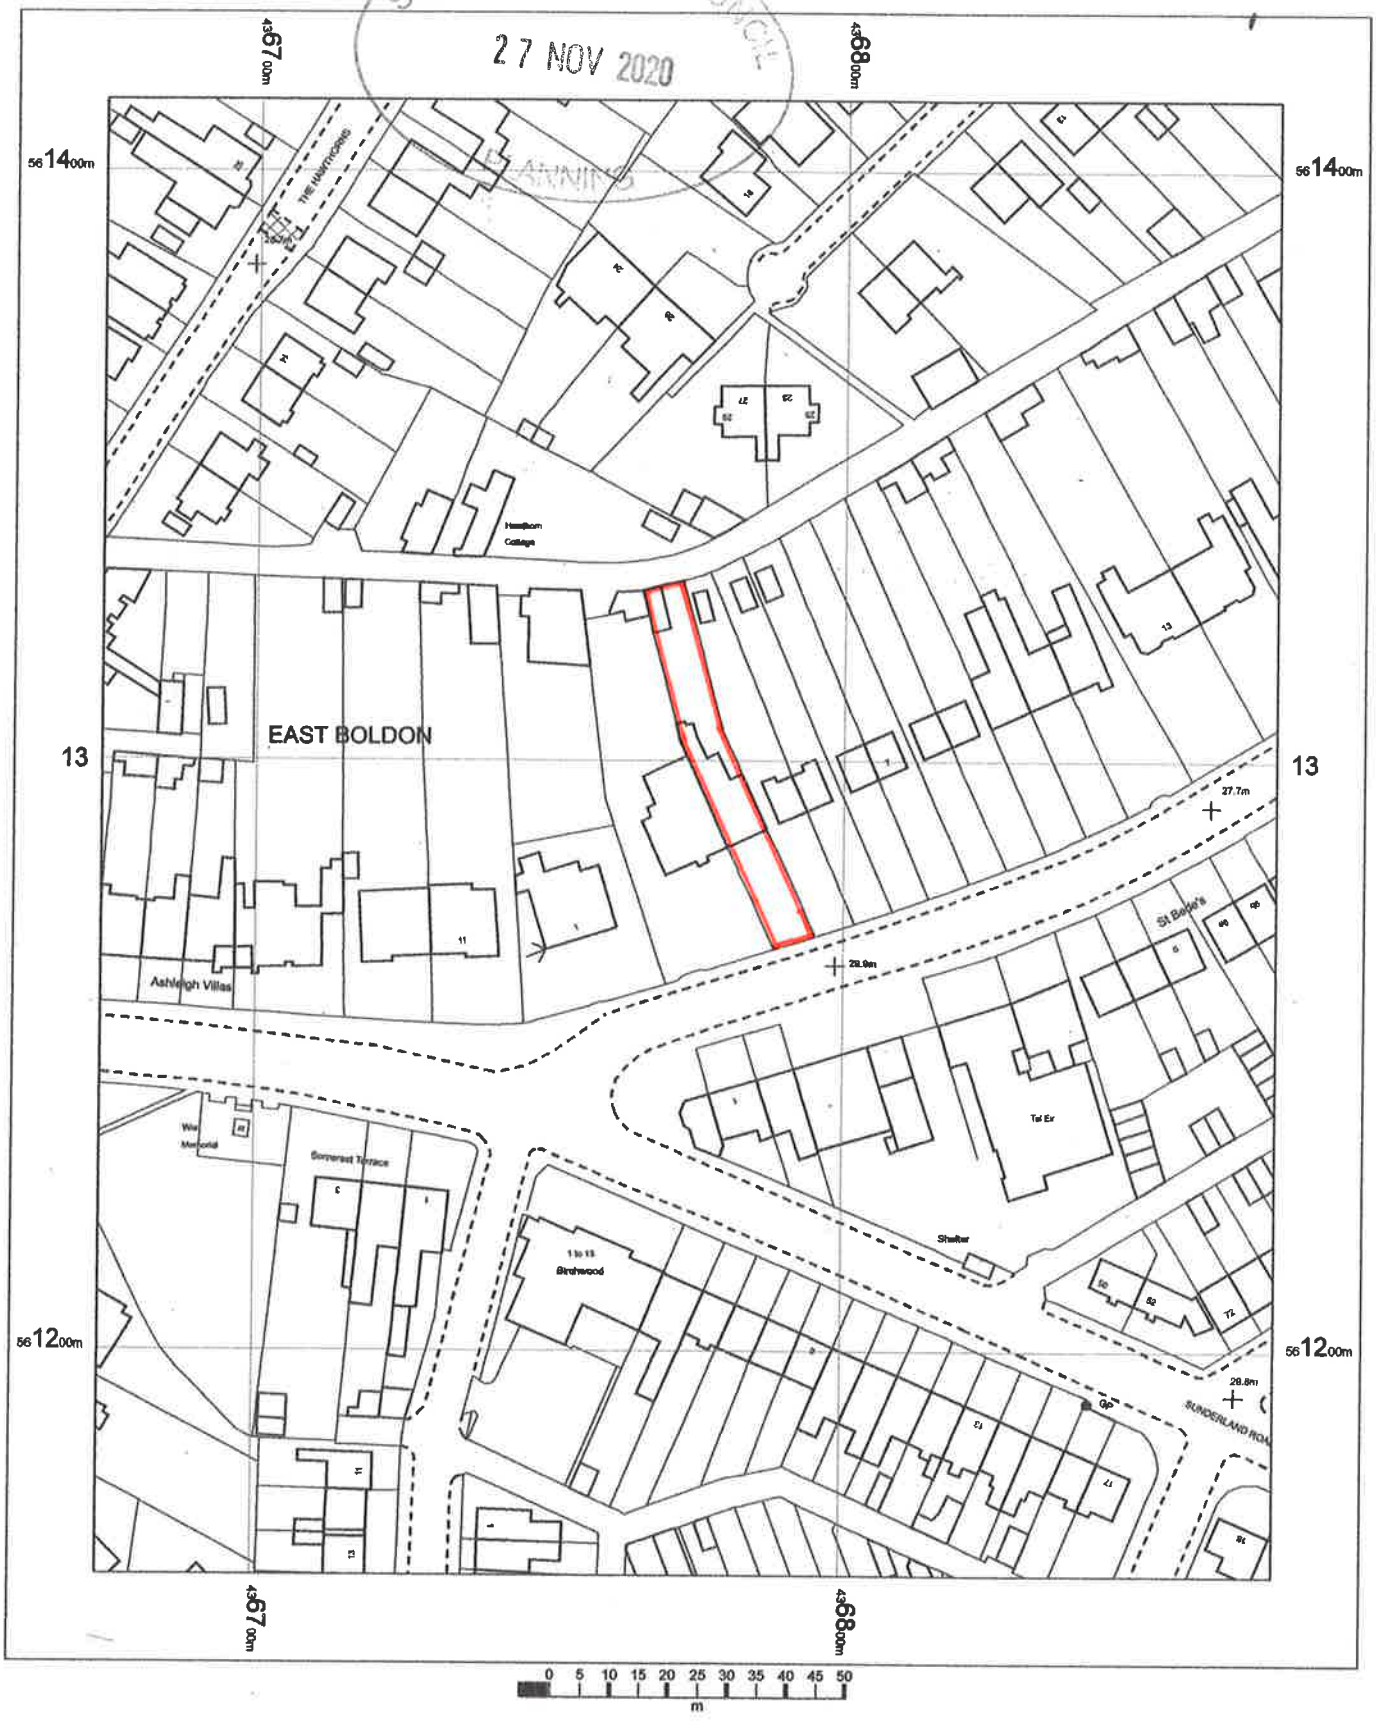

3Station Road
East Boldon
NE36 0LD

OS MasterMap 1250/2500/10000 scale
04 April 2017, ID: M4P-00613434
South Tyneside District Council

1:1250 scale print at A4, Centre: 436774 E, 561287 N

©Crown Copyright and database rights 2016 OS 100019980

N

B3 architecture
conservation contemporary design