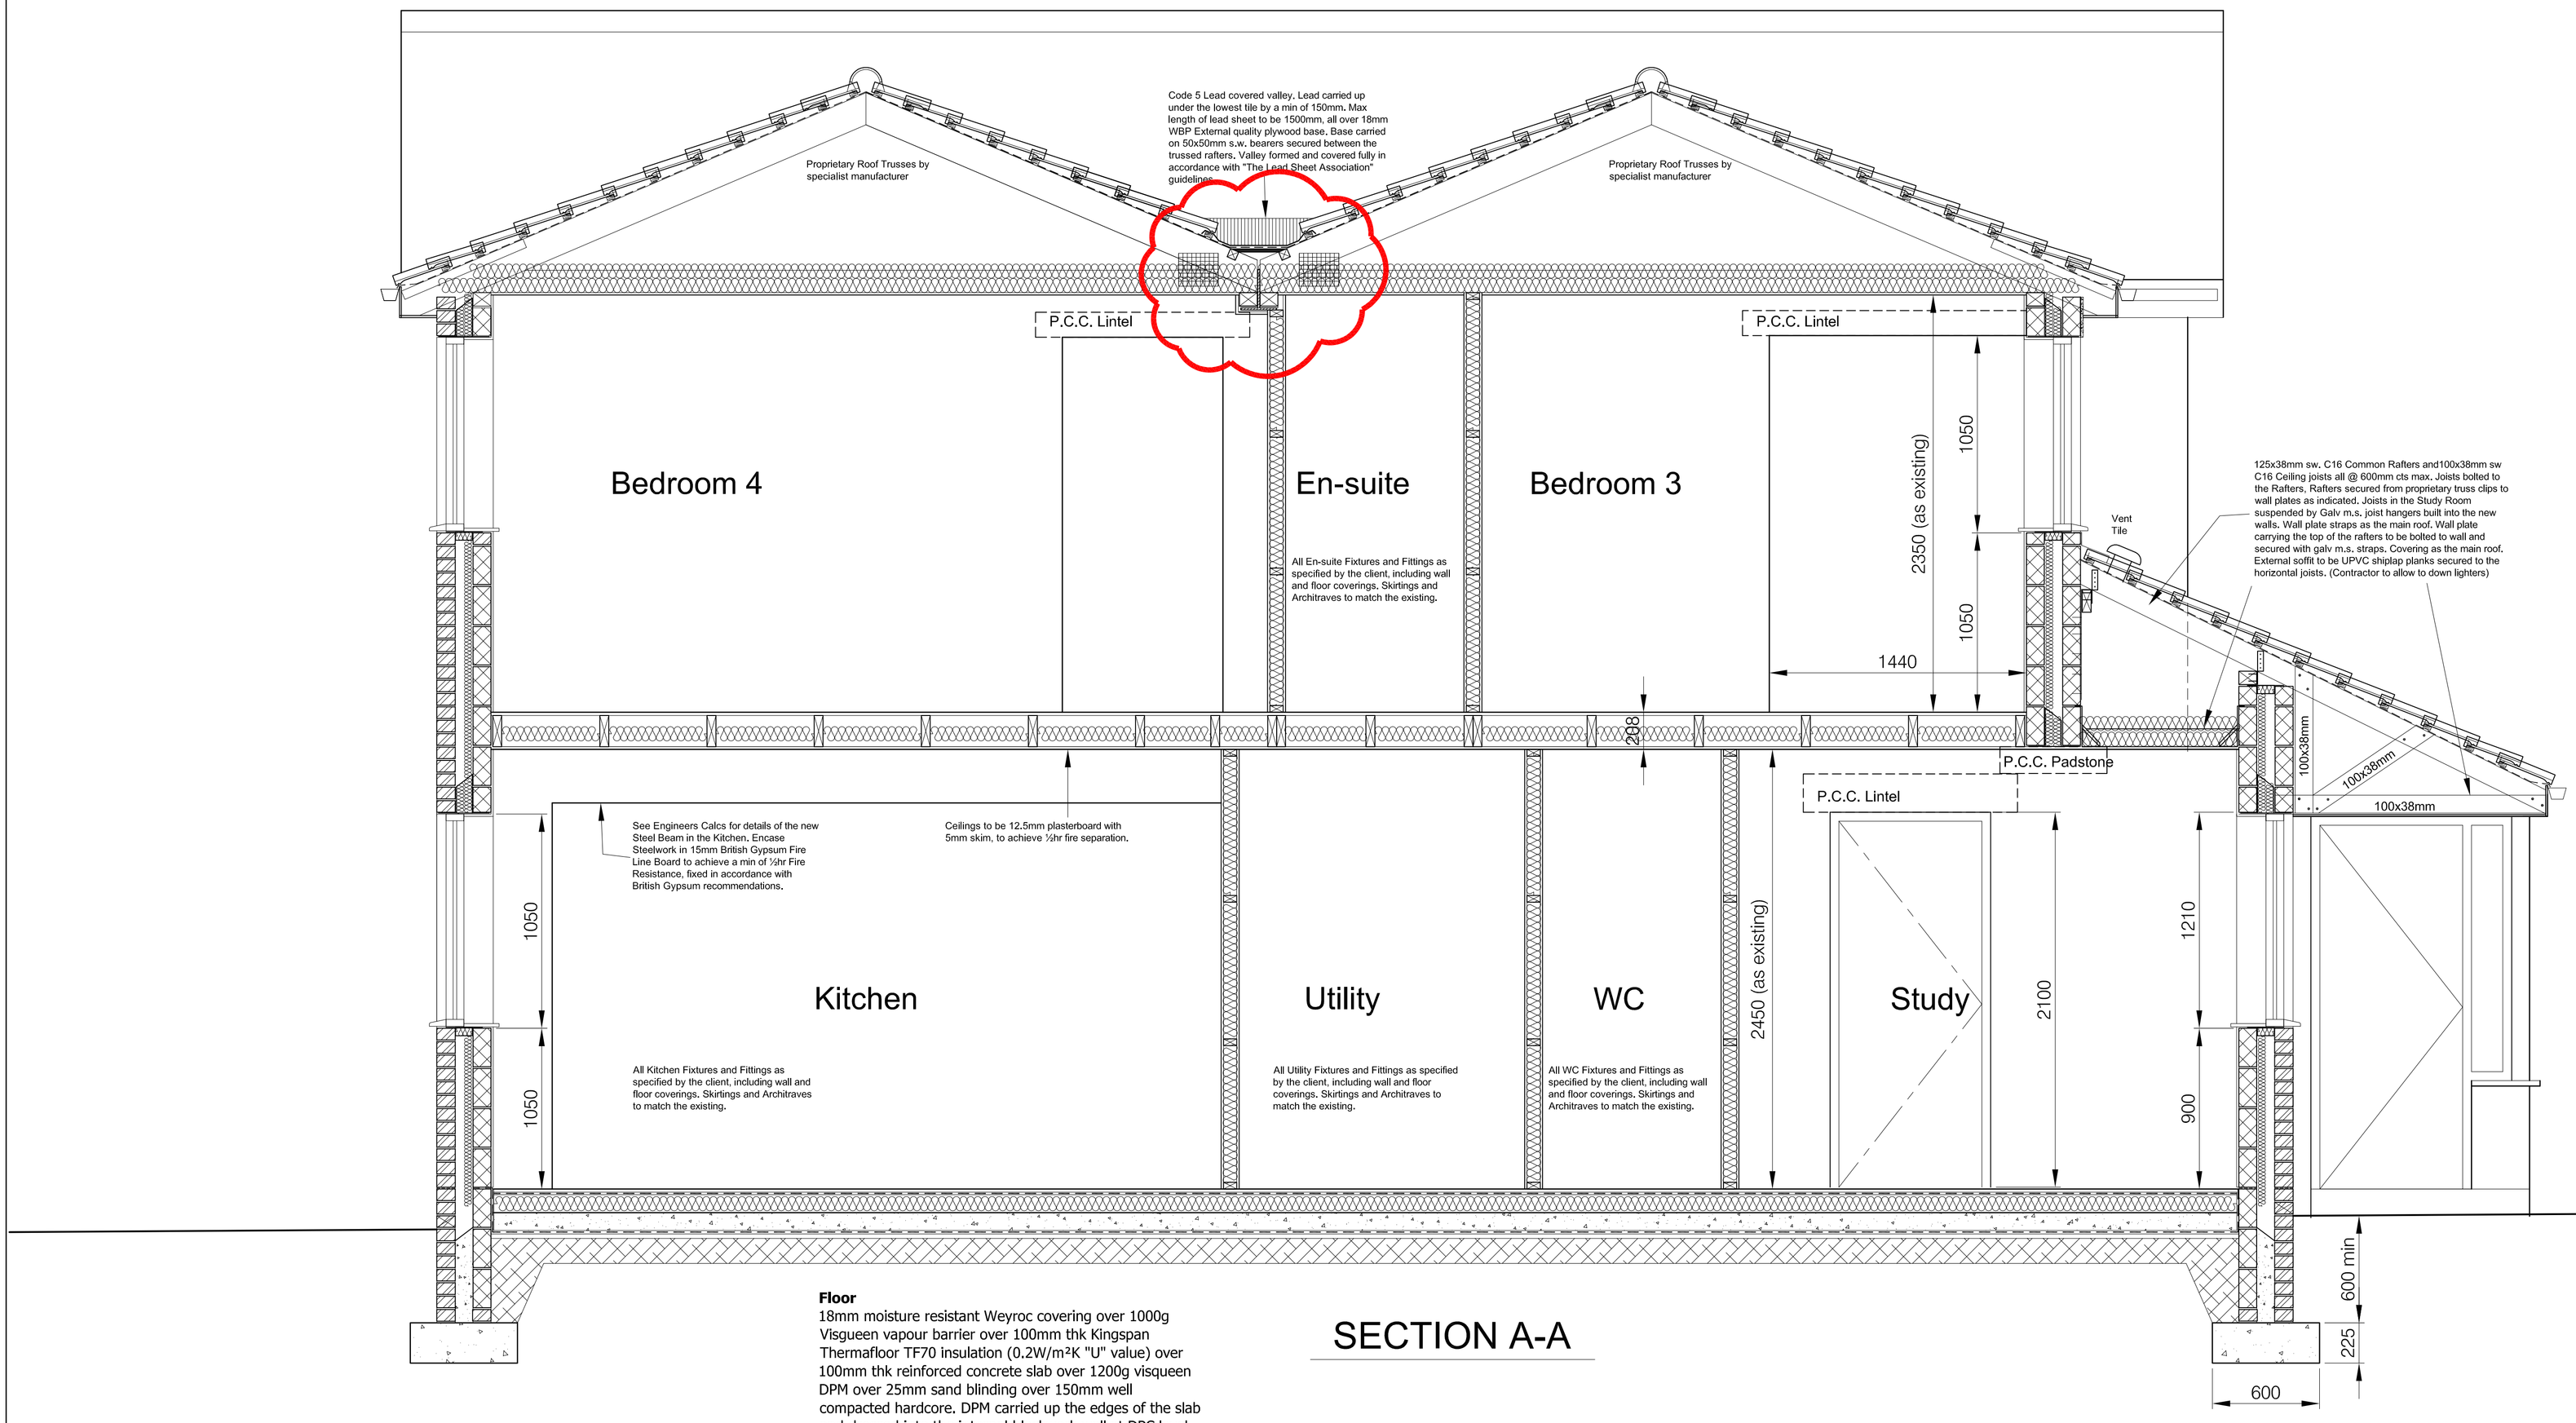


Floor
18mm moisture resistant Weyroc covering over 1000g Visgueen vapour barrier over 100mm thk Kingspan Thermafloor TF70 insulation (0.2W/m²K "U" value) over 100mm thk reinforced concrete slab over 1200g visqueen DPM over 25mm sand blinding over 150mm well compacted hardcore. DPM carried up the edges of the slab and dressed into the internal blockwork wall at DPC level. 10mm thk flexcell or similar perimeter joint packing. Reinforce the slab with A193 mesh reinforcement.

SECTION A-A

client
Mr & Mrs D. NAPIER

project
Proposed Two Storey Extension to the Rear and Side of
32 Milford Road, South Shields. Tyne & Wear. NE34 0EQ

drawing
PROPOSED SECTION

scale 1:20 date July 2019 drawing No. 06-07-19