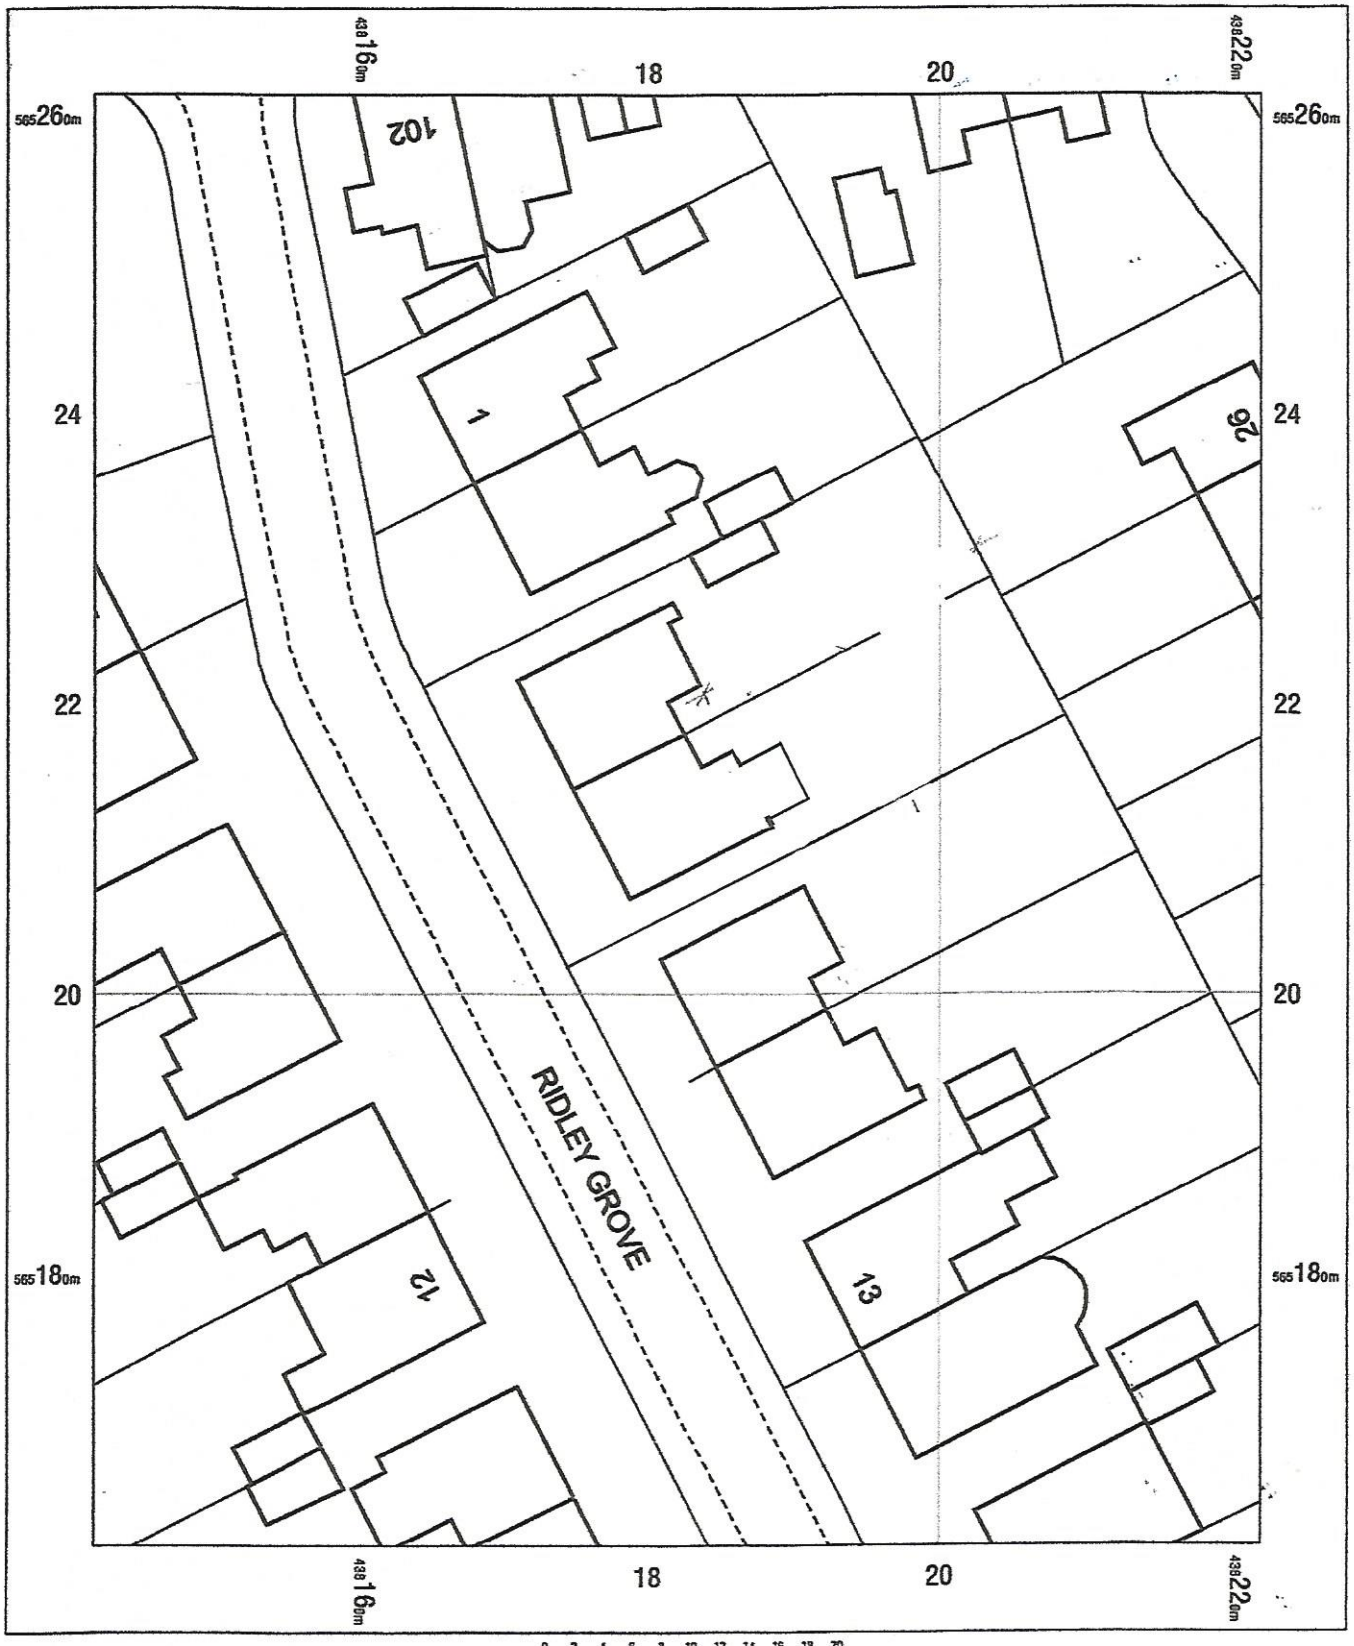


BLOCK PLAN AS EXISTING

7 Ridley Grove
South Shields
South Tyneside
NE34 6RN

OS MasterMap 1250/2500/10000 scale
Wednesday, May 8, 2019, ID: M4P-00798074
Above and Beyond Adventure Ltd

1:500 scale print at A4, Centre: 438182 E, 565212 N

©Crown Copyright Ordnance Survey. Licence no. 100057546

N