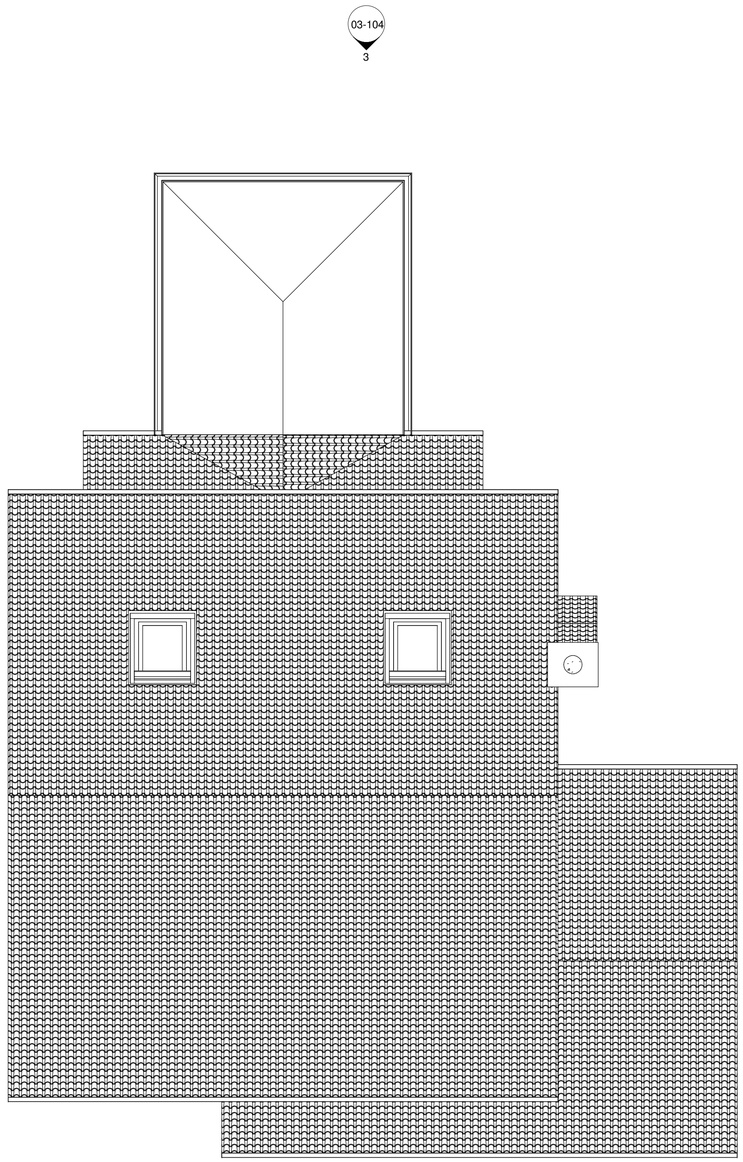


03-104 3

03-104 4

2 03-104

1 03-104

1:50 0 1m 2 3 4 5 6m

rev	description	date
A	Planning submission	23/12/20

revisions

status: PLANNING

project: HOUSE REFURB & EXTENSION
LOW DYKE HOUSE, DIPE LANE
WEST BOLDON, NE36 0PQ

title: EXISTING ROOF GA PLAN

scale: 1 : 50 @ A1

date: JUNE 2020

Project ID:	Drawing No:	revision:
01	02-103	A