
03-104
3

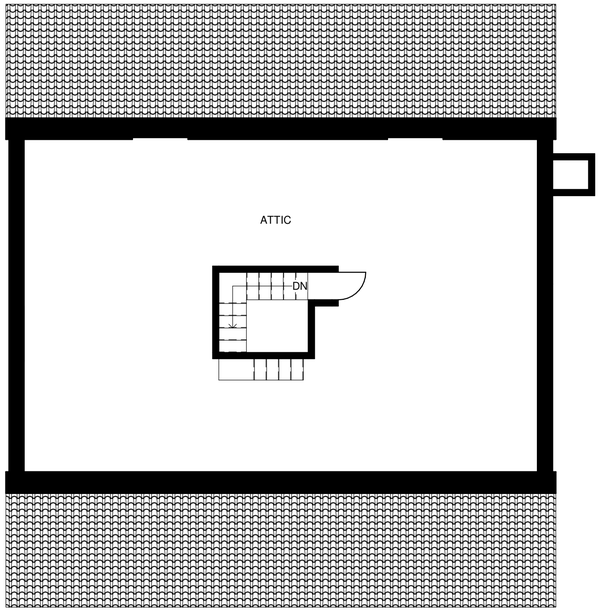

03-104 4

2 03-104

1
03-104

1:50 0 1m 2 3 4 5 6m

A	Planning submission	23/12/20
rev	description	date

revisions

status: PLANNING

project: HOUSE REFURB & EXTENSION
LOW DYKE HOUSE, DIPE LANE
WEST BOLDON, NE36 0PQ

title: EXISTING SECOND FLOOR GA PLAN

scale: 1 : 50 @ A1

date: JUNE 2020

Project ID:	Drawing No:	revision:
01	02-102	A