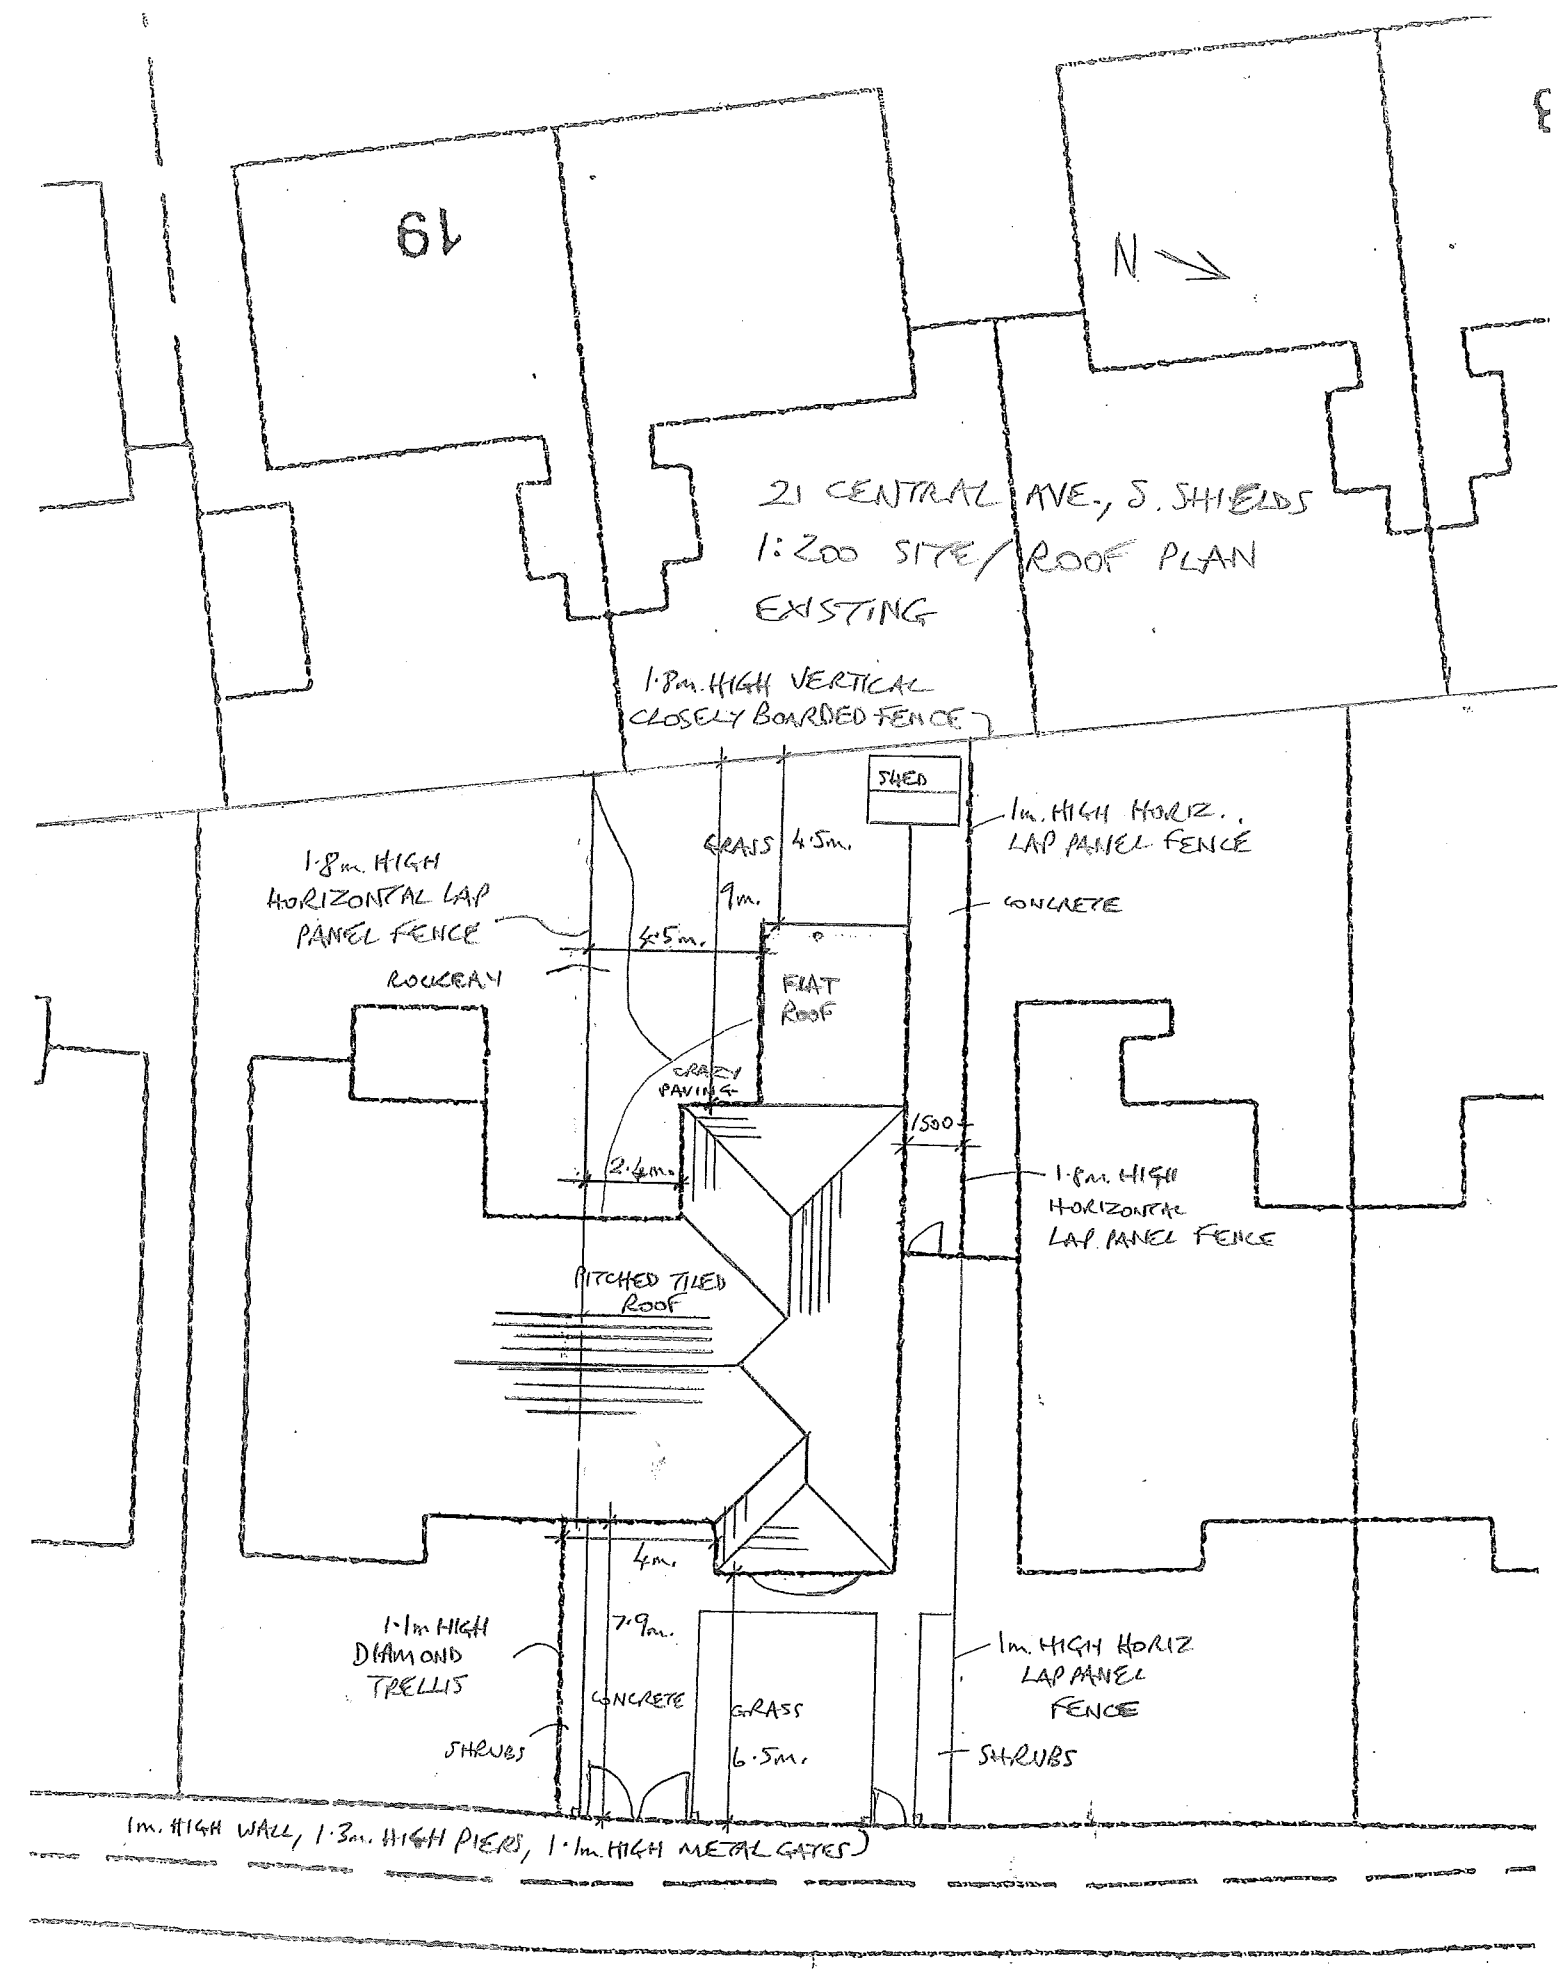

19
N
21 CENTRAL AVE., S. SHIELDS
1:200 SITE/ROOF PLAN
EXISTING
1.8m. HIGH VERTICAL CLOSELY BOARDED FENCE
SHED
1m. HIGH HORIZ., LAP PANEL FENCE
GRASS 4.5m.
9m.
CONCRETE
1.8m. HIGH HORIZONTAL LAP PANEL FENCE
4.5m.
ROOFRAY
FLAT ROOF
CRAZY PAVING
1500
2.4m.
1.8m. HIGH HORIZONTAL LAP PANEL FENCE
PITCHED TILED ROOF
4m.
1.1m HIGH DIAMOND TRELLIS
7.9m.
1m. HIGH HORIZ LAP PANEL FENCE
CONCRETE
GRASS
SHRUBS
6.5m.
SHRUBS
1m. HIGH WALL, 1.3m. HIGH PIERS, 1.1m. HIGH METAL GATES)
CENTRAL AVENUE