


EXISTING FRONTAGE 1:100

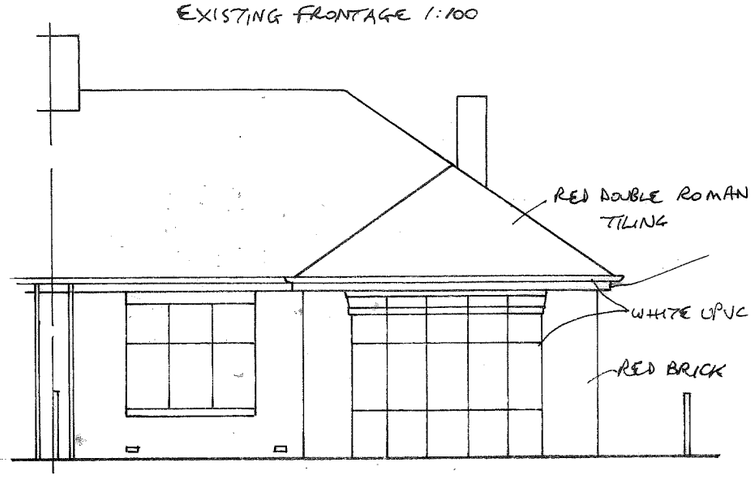



EXISTING INNER SIDE 1:100

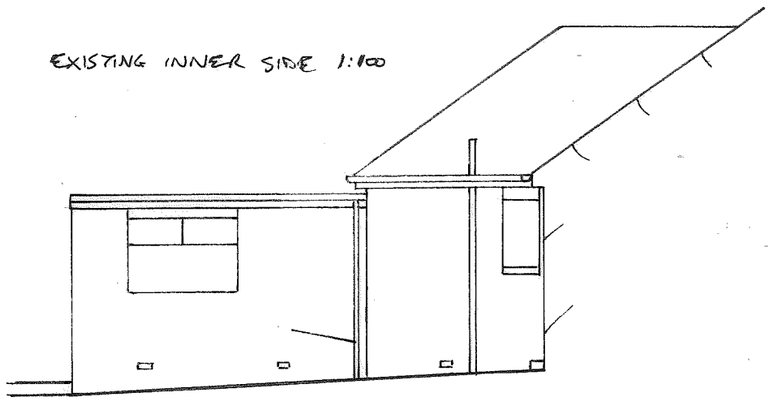


EXISTING REAR 1:100

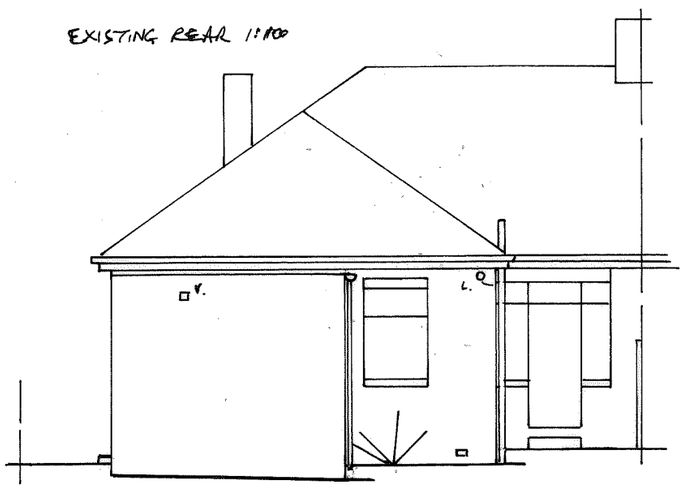

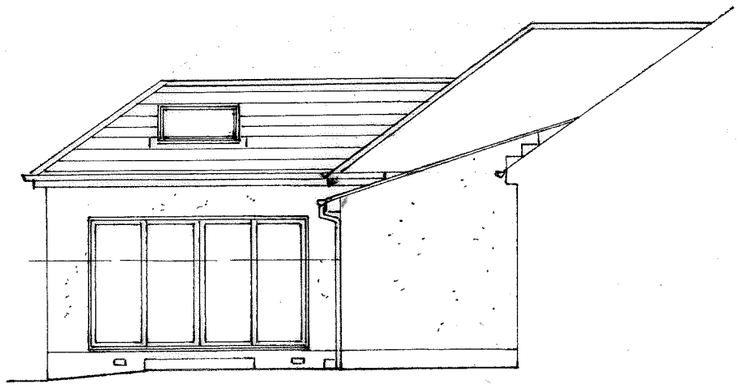


PROPOSED INNER SIDE 1:100

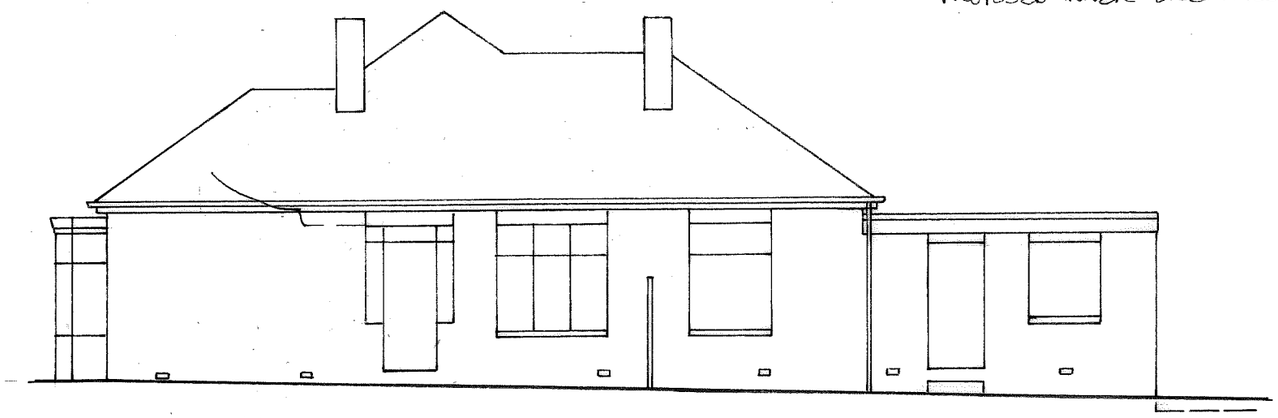

EXISTING SIDE 1:100

EXISTING PLAN 1:100

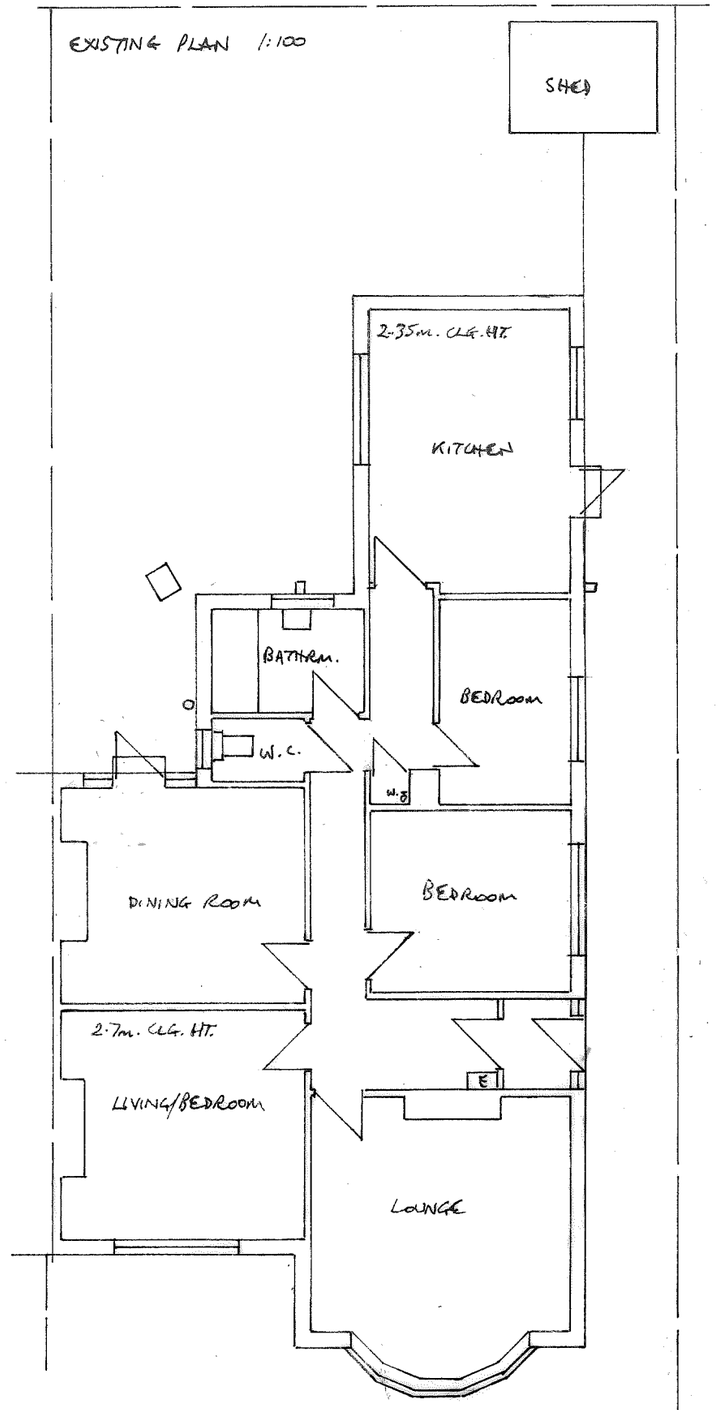


**PROPOSED EXTENSION/ALTERATIONS TO 21 CENTRAL AVE., S. SHIELDS**
**FOR MR. & MRS. ROMANO** **DRG NO 0794/4748/828**