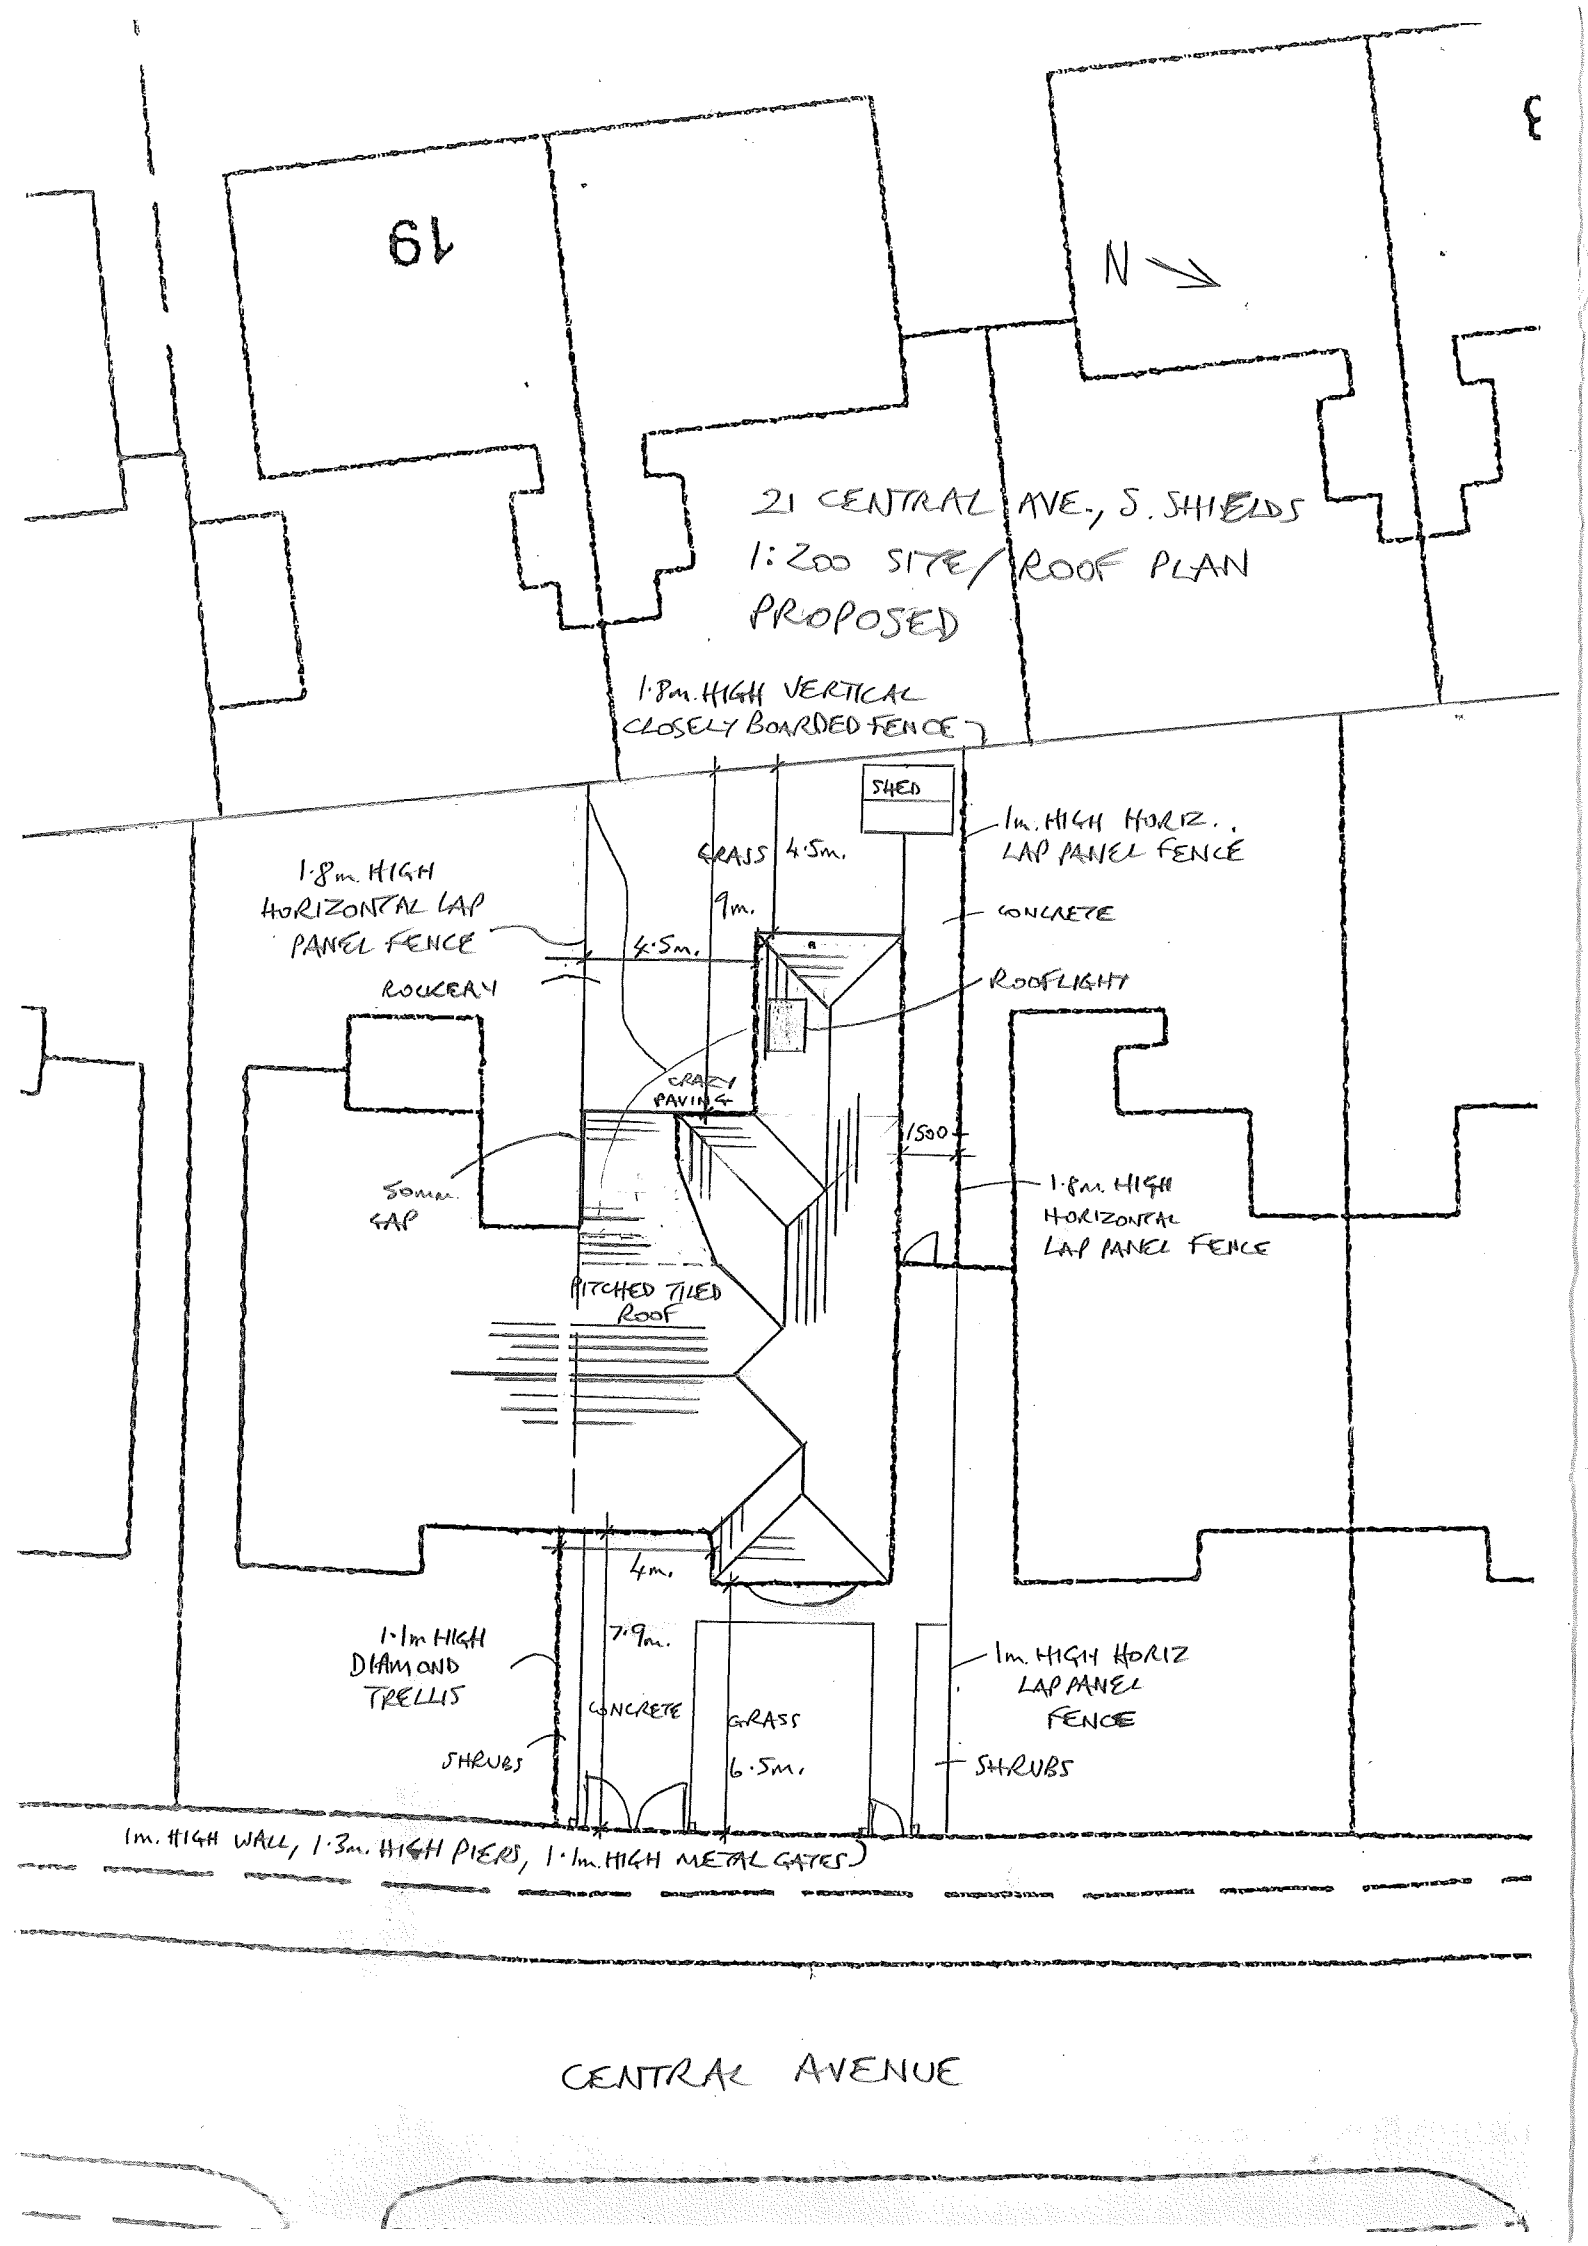

19
N
21 CENTRAL AVE., S. SHIELDS
1:200 SITE/ROOF PLAN
PROPOSED
1.8m. HIGH VERTICAL CLOSELY BOARDED FENCE
SHED
1m. HIGH HORIZ., LAP PANEL FENCE
GRASS 4.5m.
9m.
CONCRETE
1.8m. HIGH HORIZONTAL LAP PANEL FENCE
4.5m.
ROOFLIGHT
ROCKERY
CRAZY PAVING
1500
50mm. GAP
1.8m. HIGH HORIZONTAL LAP PANEL FENCE
PITCHED TILED ROOF
4m.
7.9m.
1.1m HIGH DIAMOND TRELLIS
1m. HIGH HORIZ LAP PANEL FENCE
CONCRETE
GRASS
6.5m.
SHRUBS
SHRUBS
1m. HIGH WALL, 1.3m. HIGH PIERS, 1.1m. HIGH METAL GATES)
CENTRAL AVENUE