
PROPOSED EXTENSIONS TO 24 WESTOE DRIVE, S. SHIELDS
FOR MR. GRADY

DRG NO 3

REV. A 17/11/20

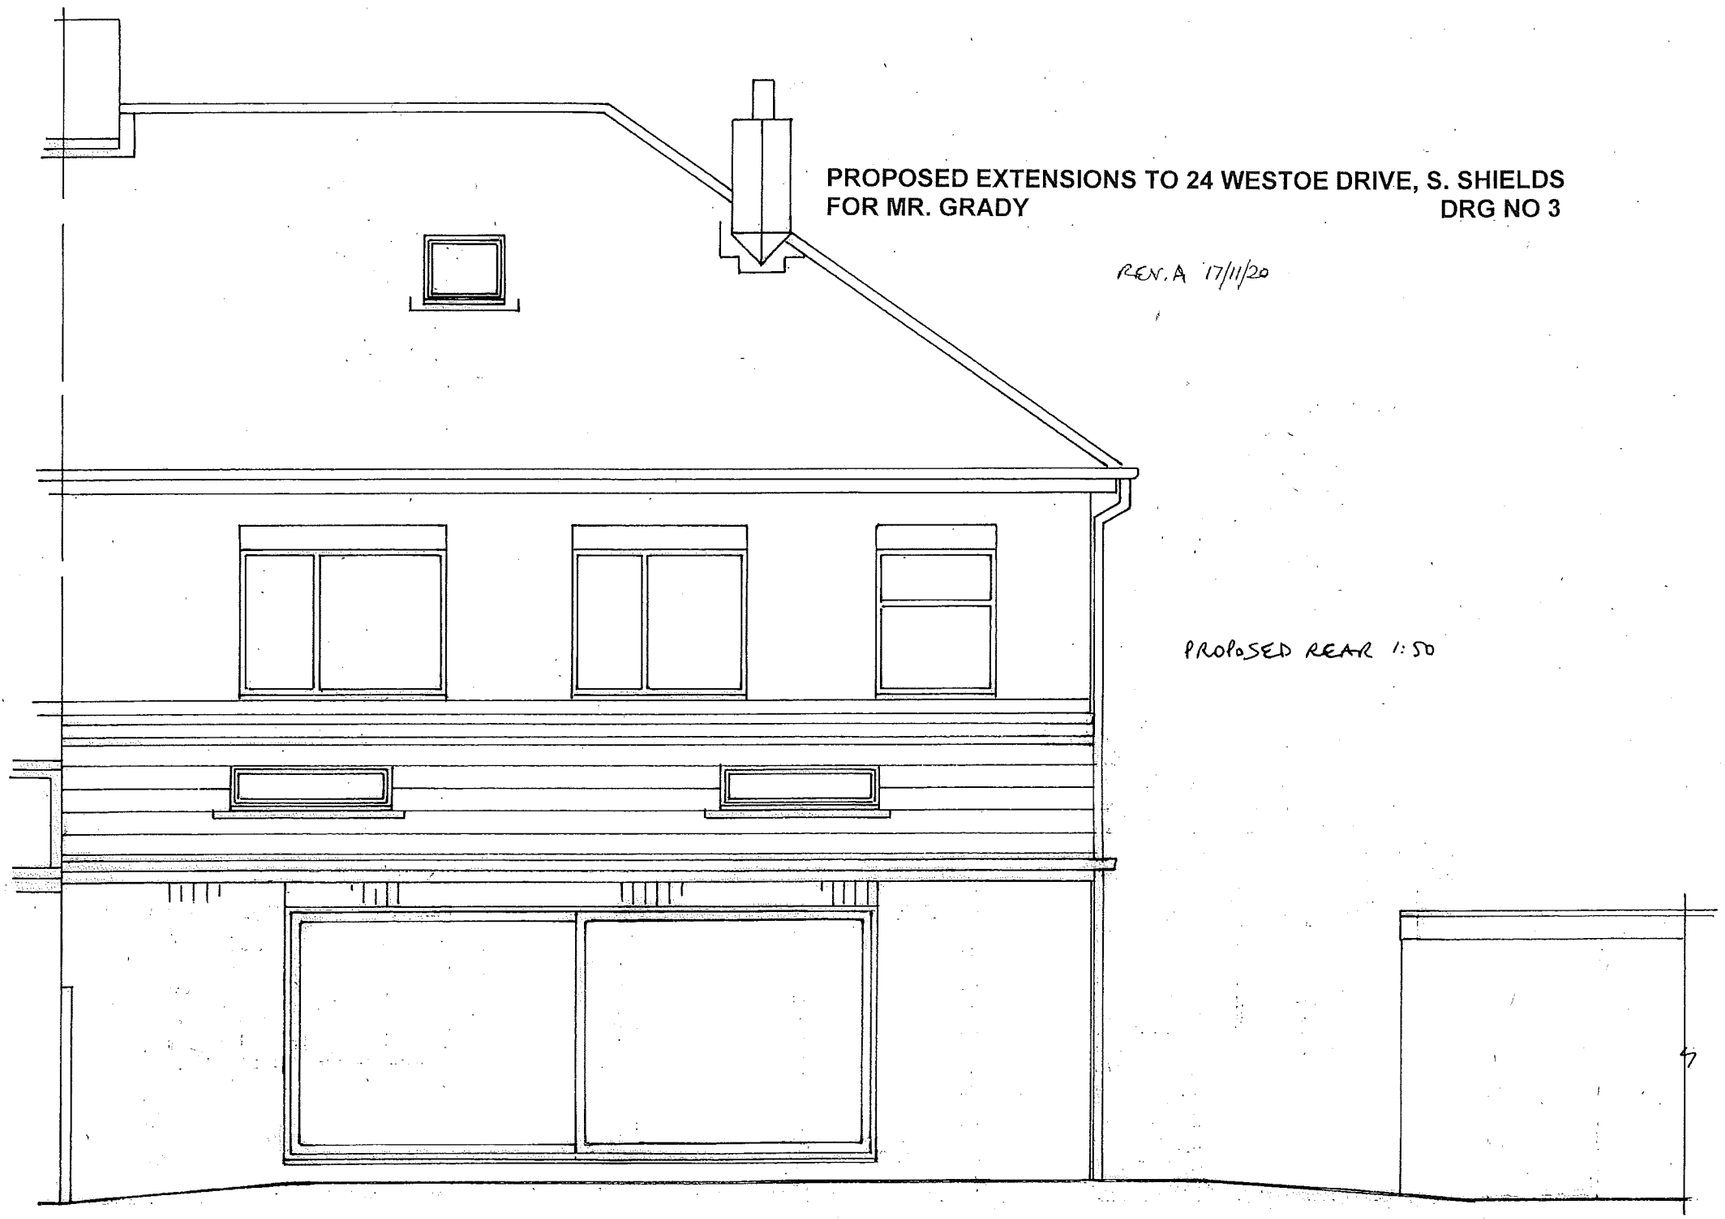

PROPOSED REAR 1:50