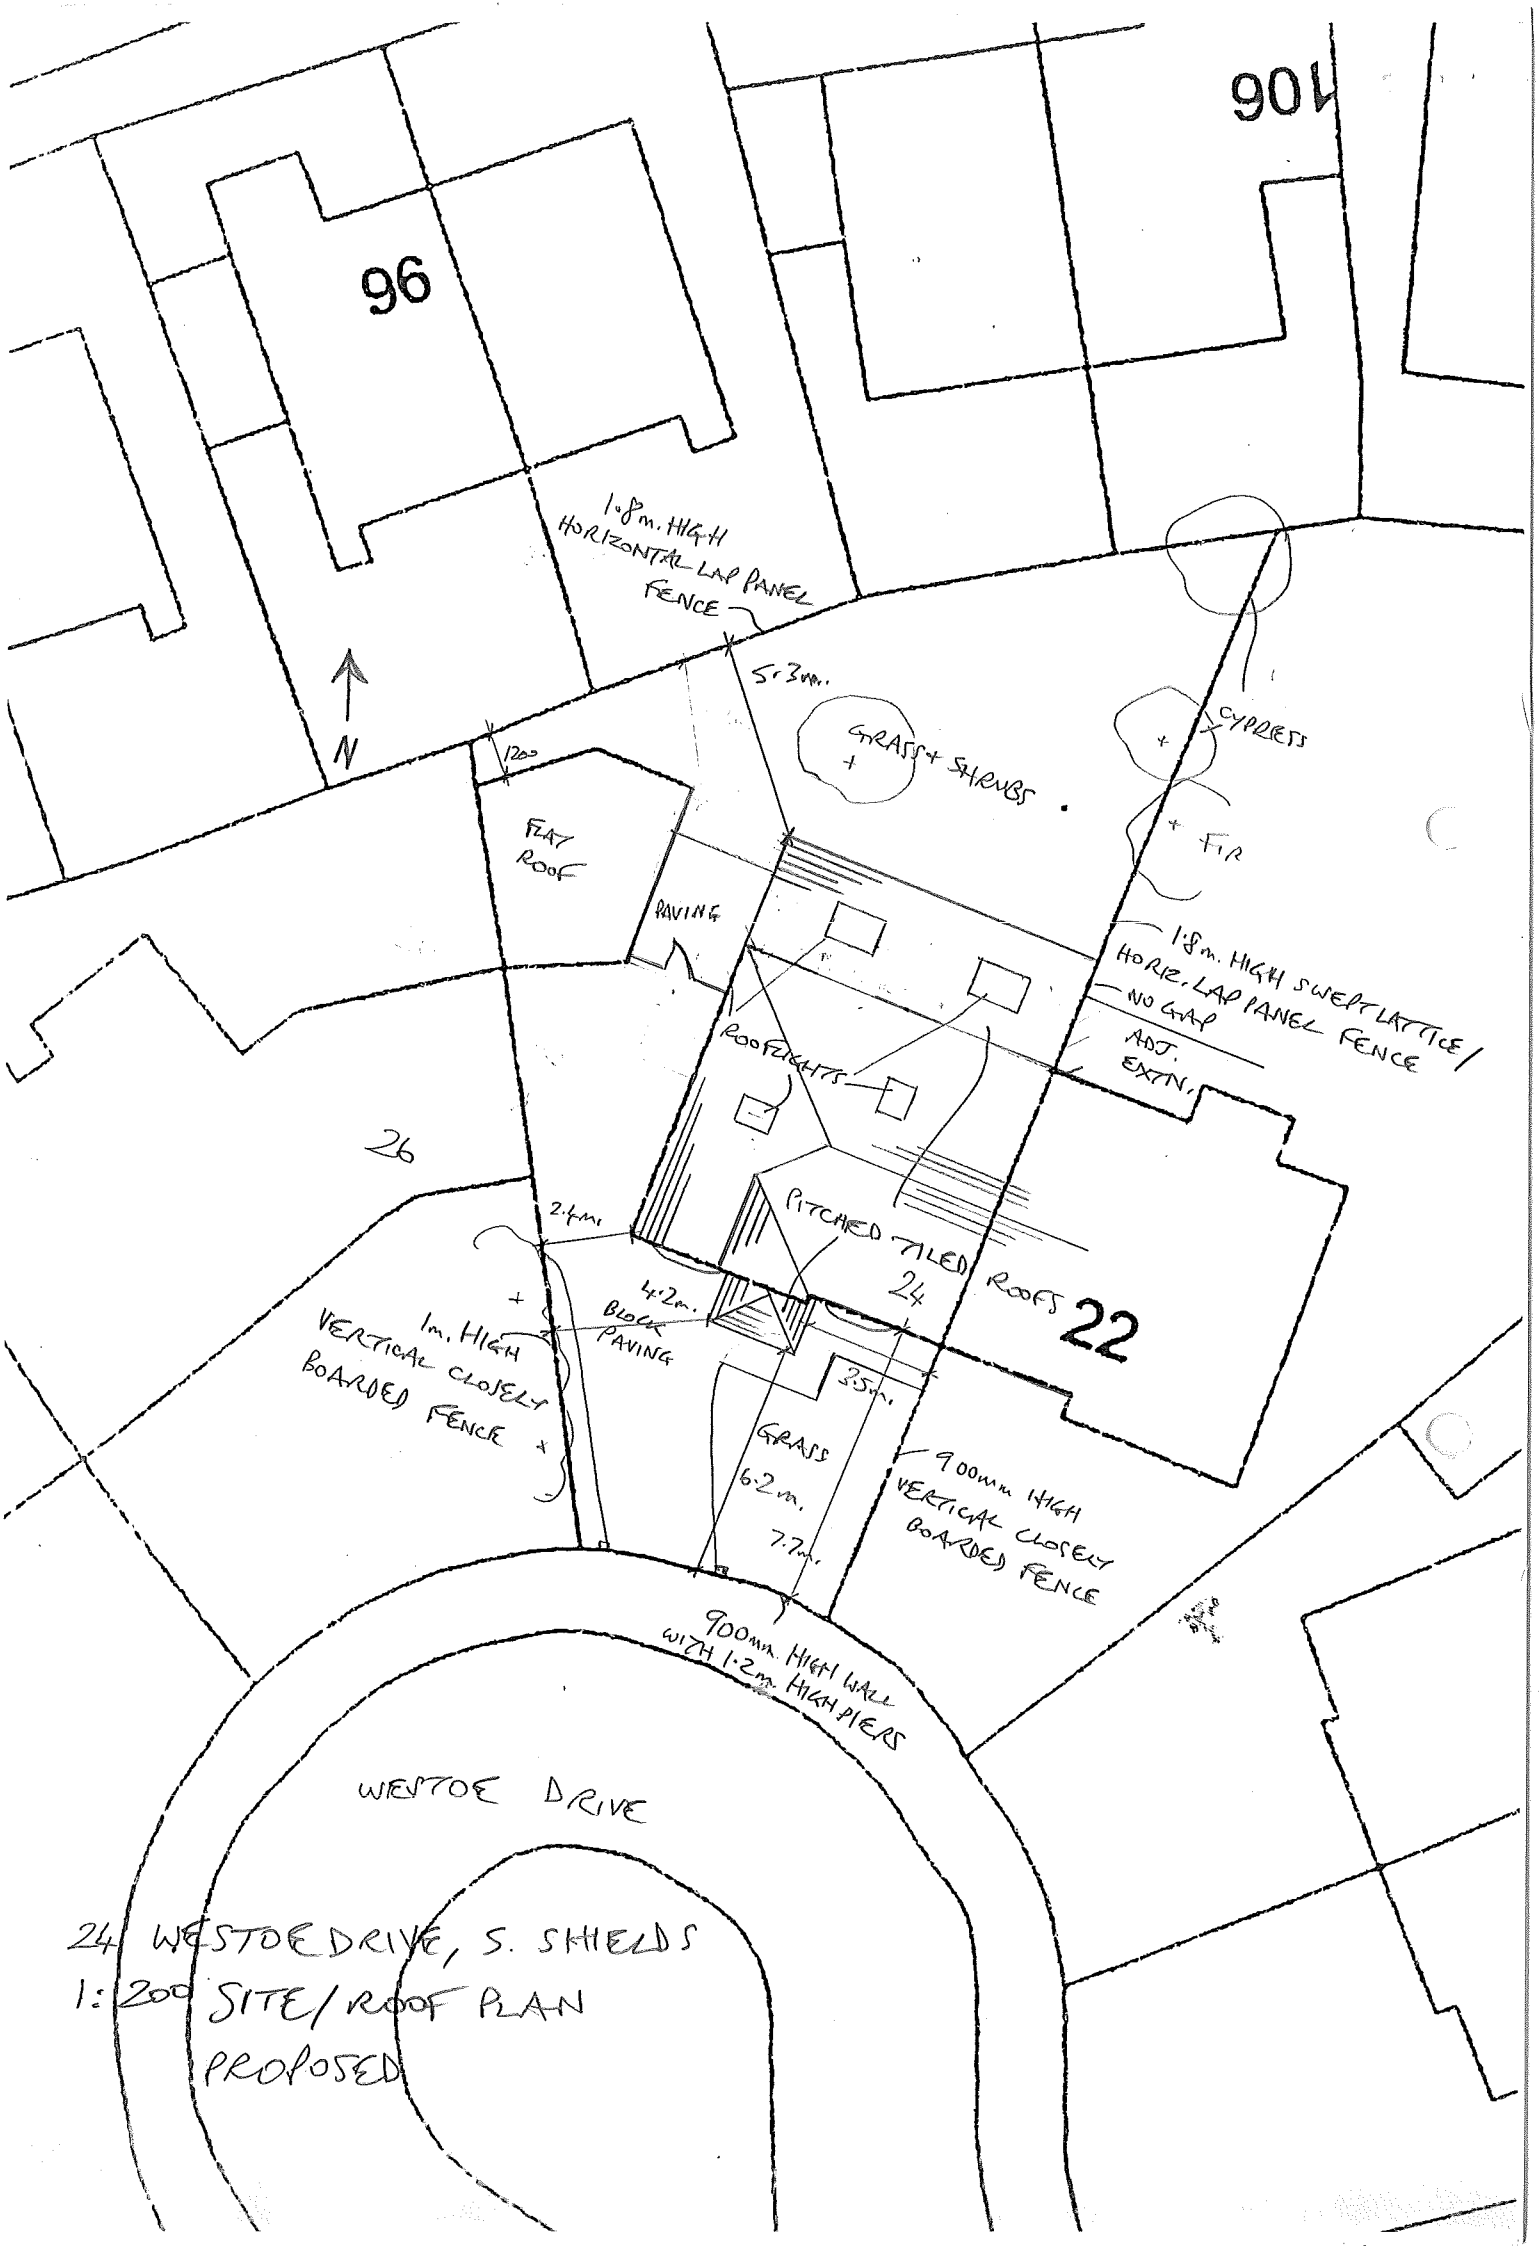


24 WESTOE DRIVE, S. SHIELDS
1:200 SITE/ROOF PLAN
PROPOSED