
South Tyneside MBC
Development Services Department
Town Hall
South Shields
Tyne and Wear
NE33 2RL

This copy has been produced for Planning and Building Control purposes only.
No further copies can be made.

WESTOE DRIVE
SOUTH SHIELDS

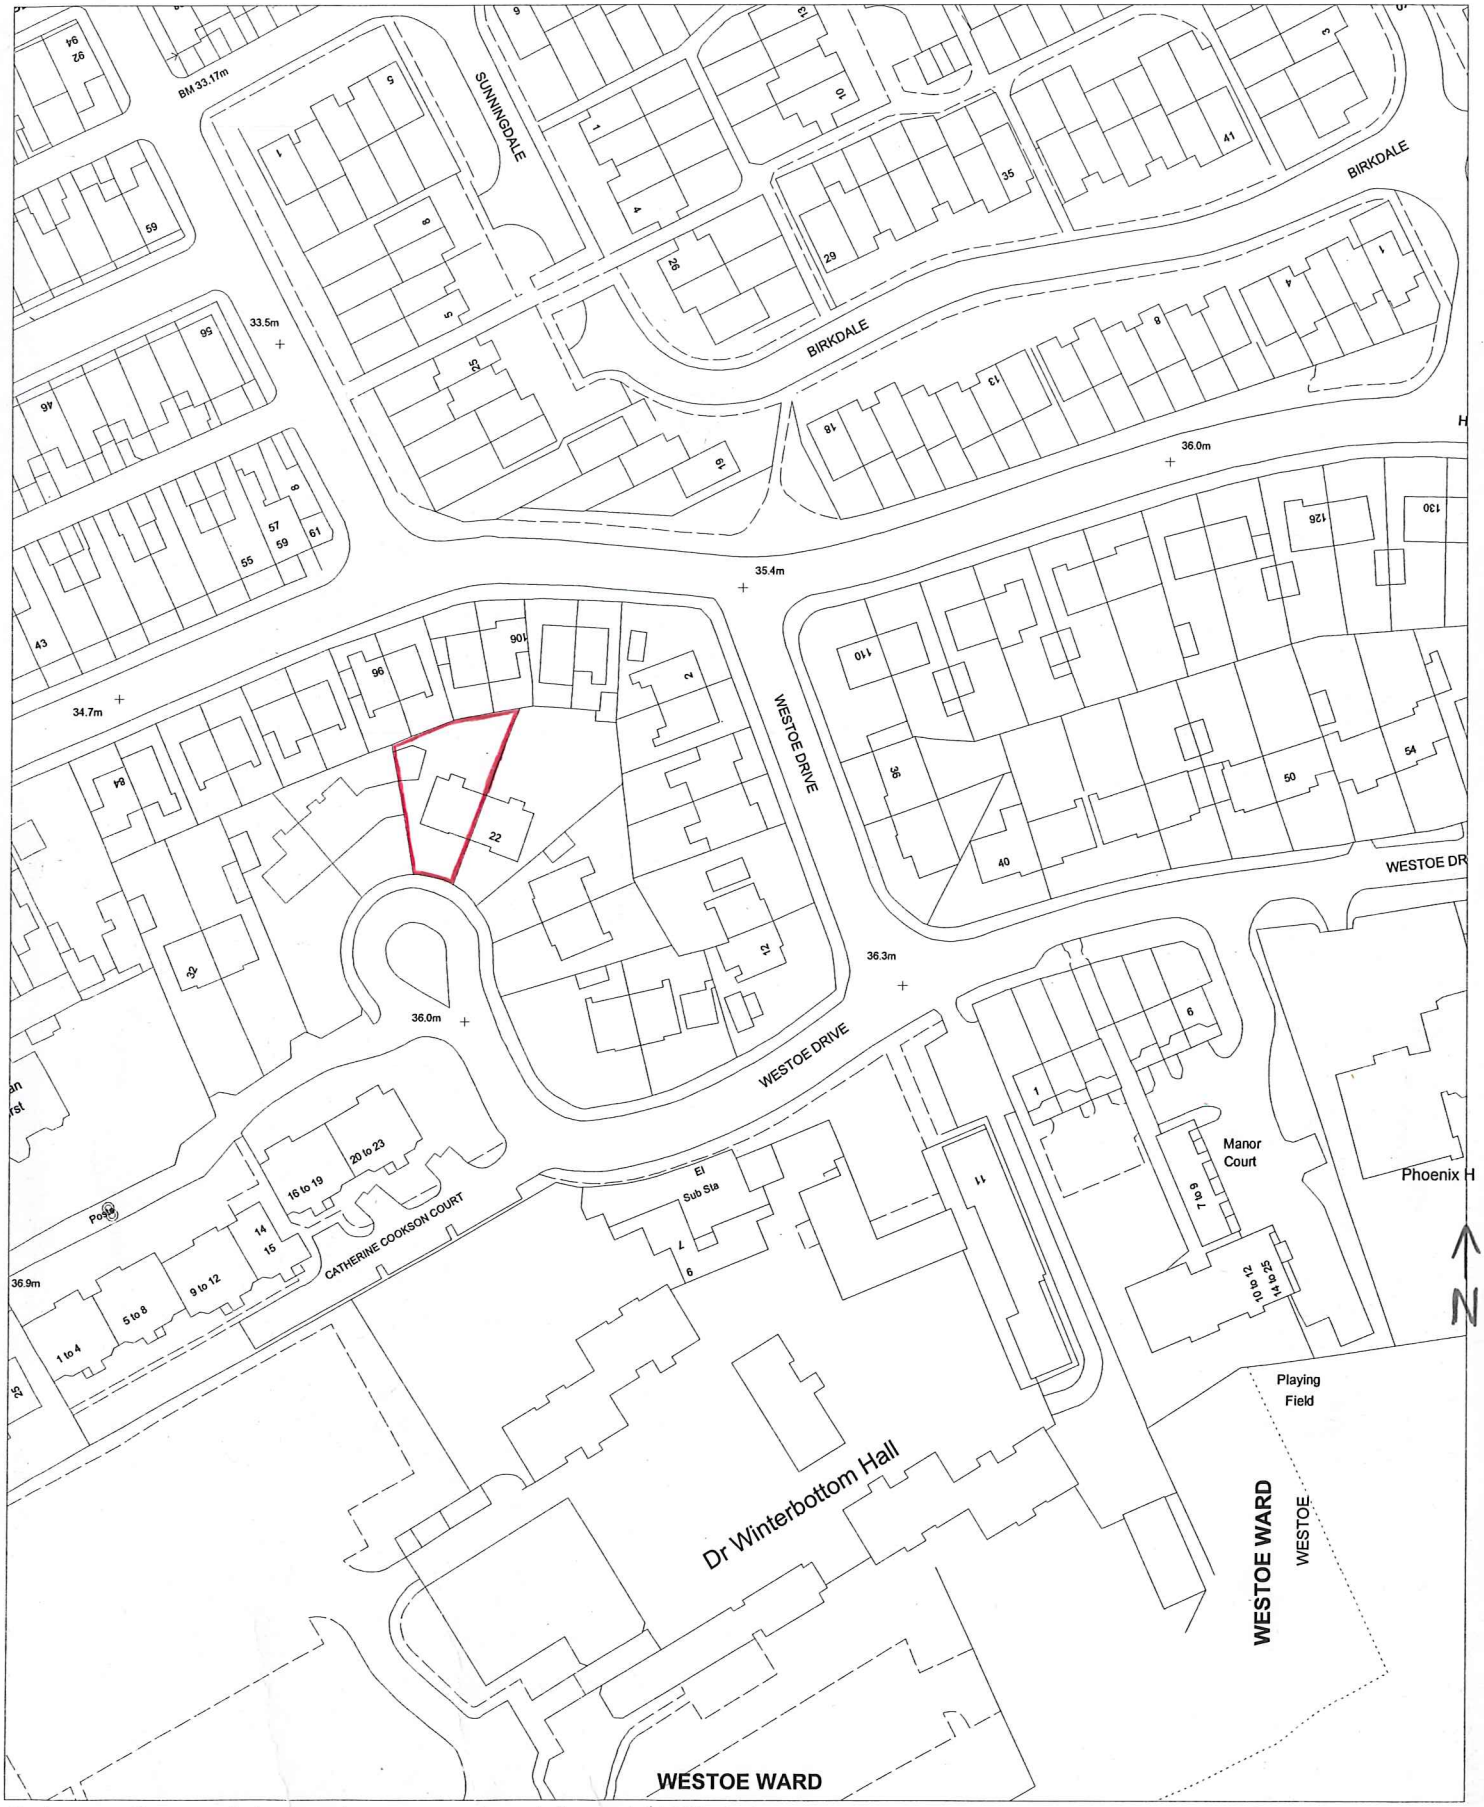

Ordnance Survey data has been reproduced from 1/1250 Ordnance Survey Maps with the permission of the Controller of H.M. Stationery Office . Crown Copyright reserved. Licence No. LA 076341