


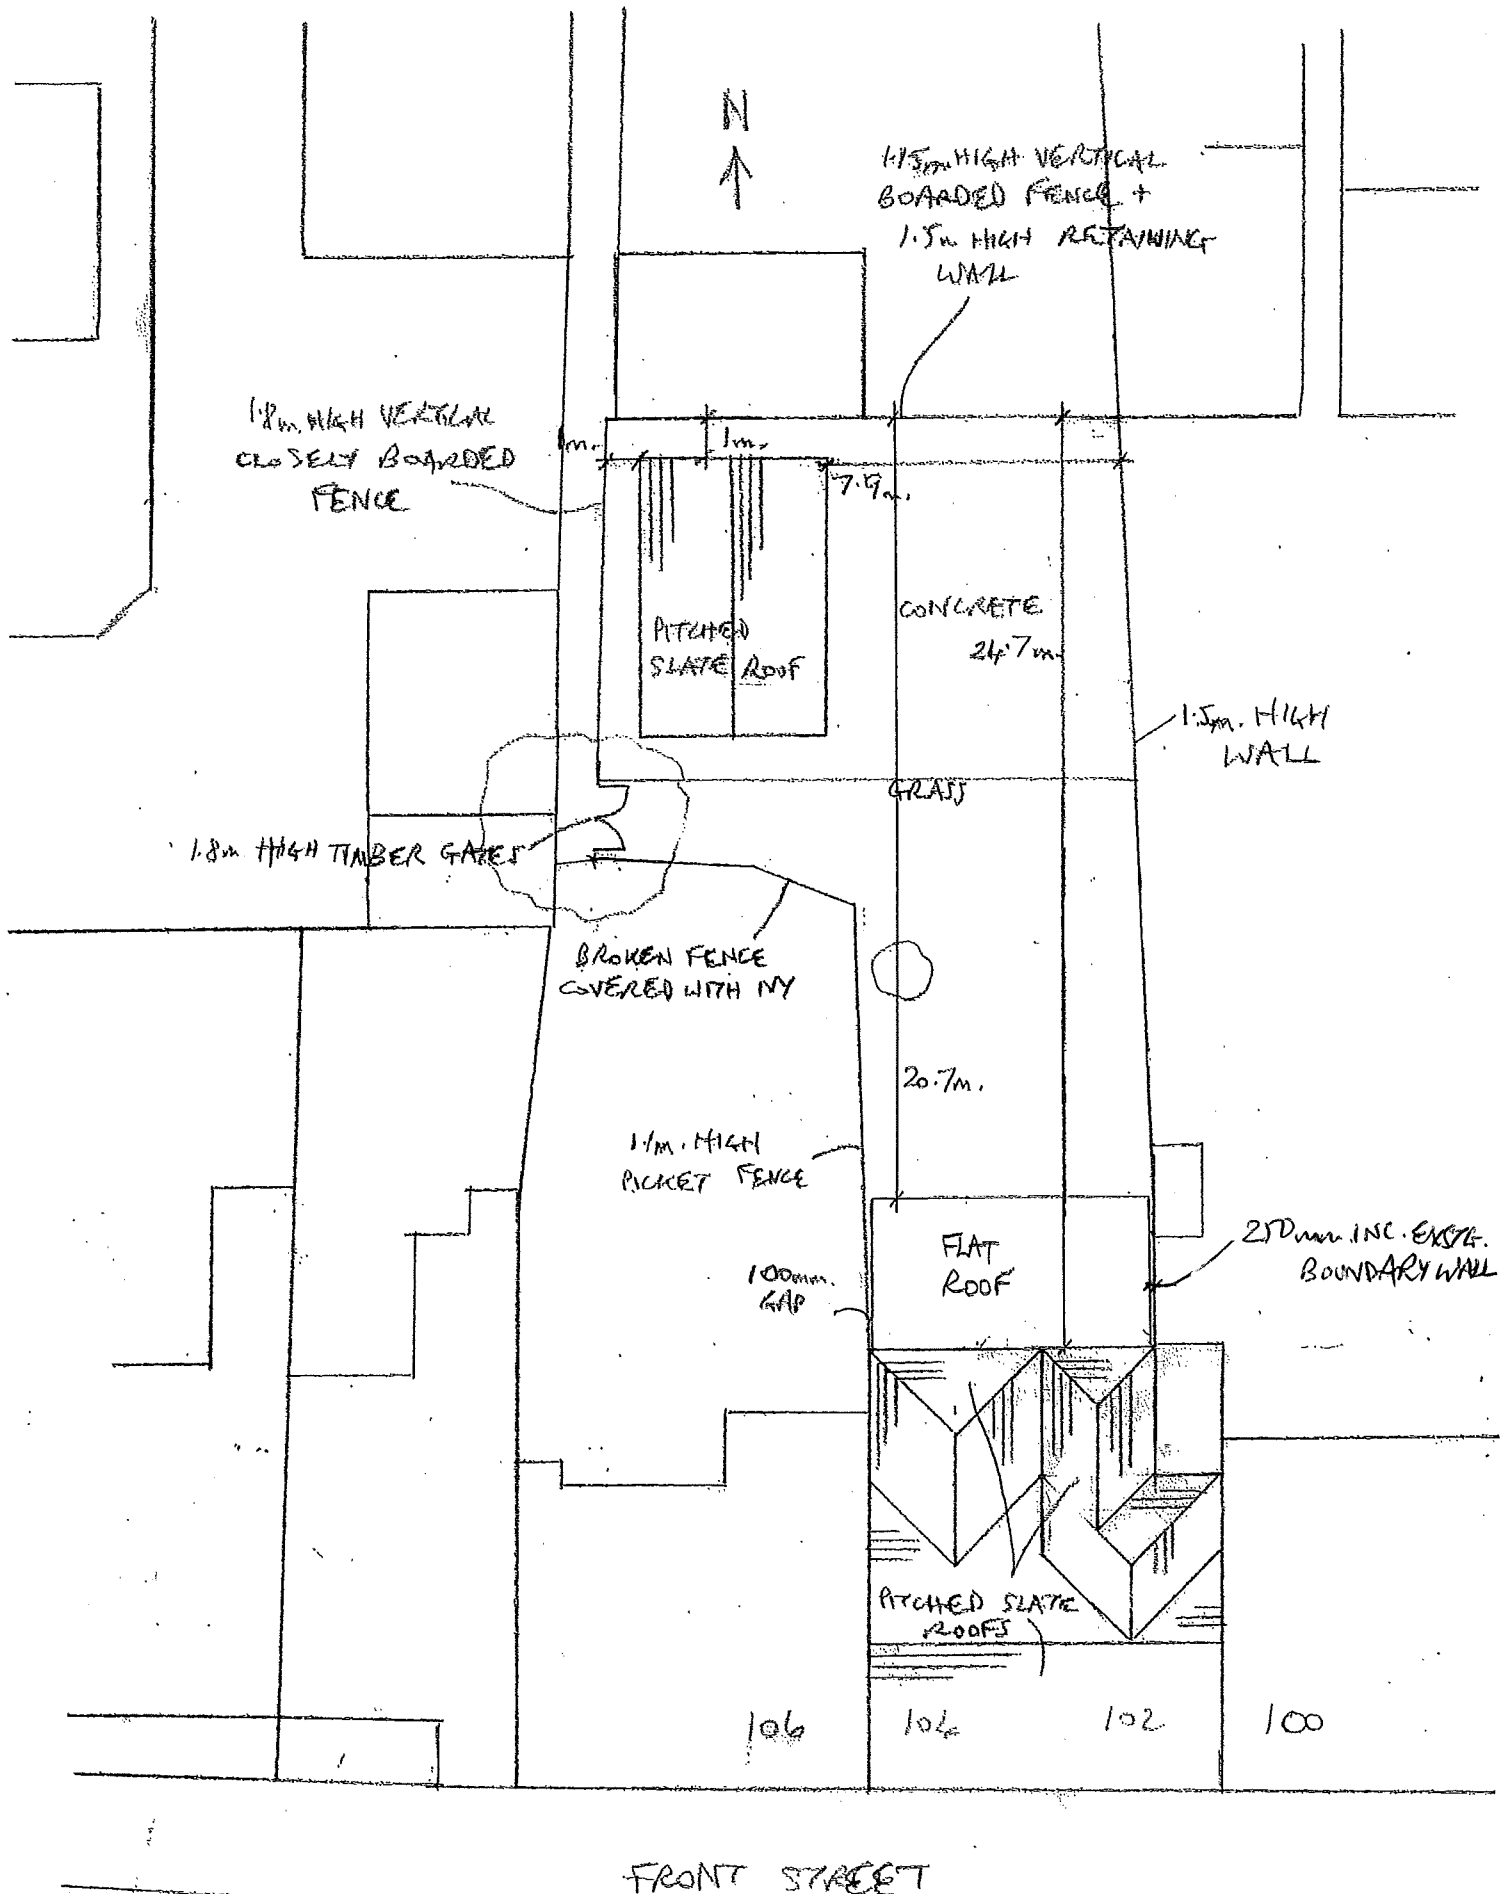

102 FRONT STREET, EAST BOLDON

SITE/ROOF PLAN 1:200 - PROPOSED

REV. A. 13/4/21