



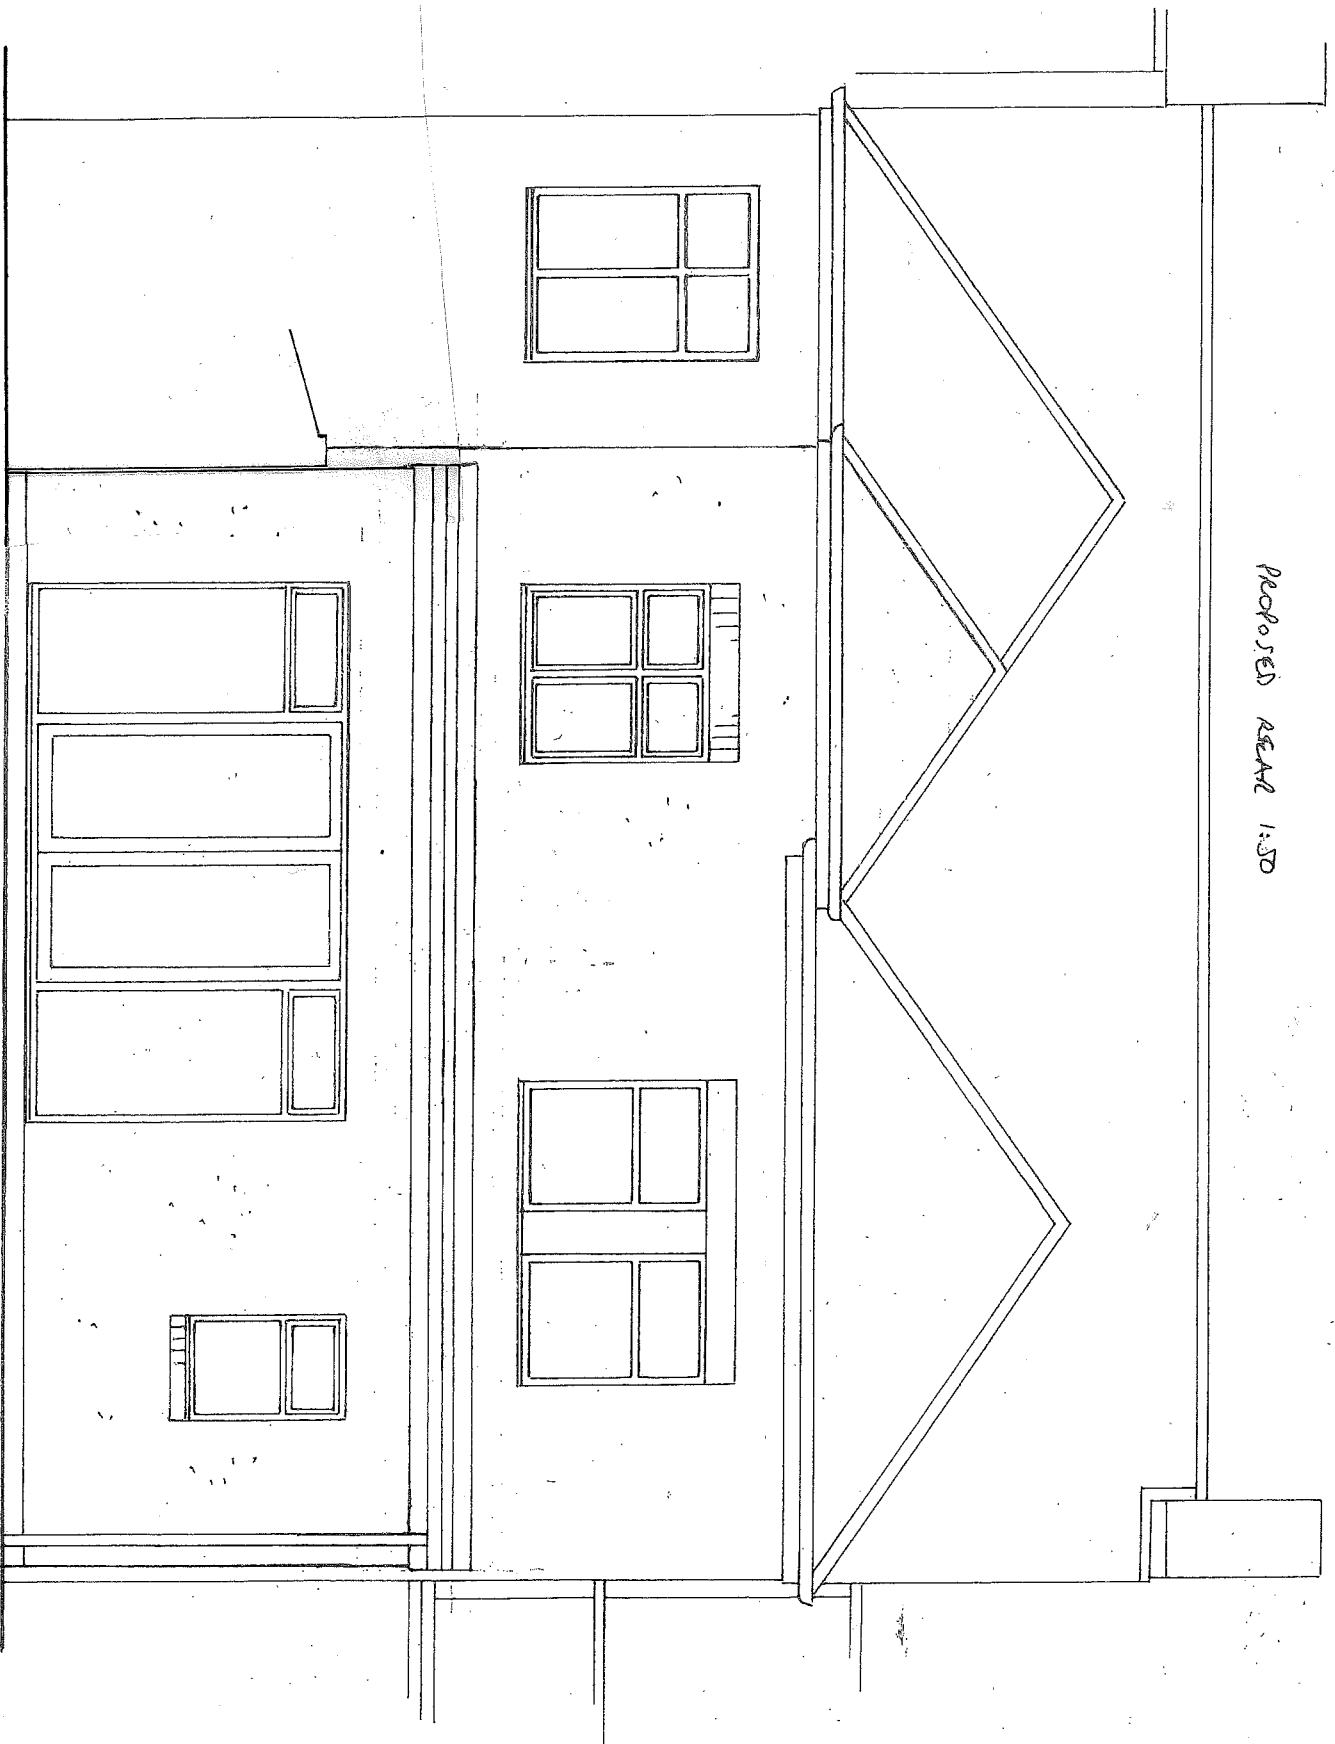

BLACK RUW GOODS, CLEAN RENDER, WHITE PVC FRAMES, ETC.
TO MATCH EXISTING AS CLOSELY AS POSSIBLE. DARK GREY FIBREGLASS ROOF FINISH.

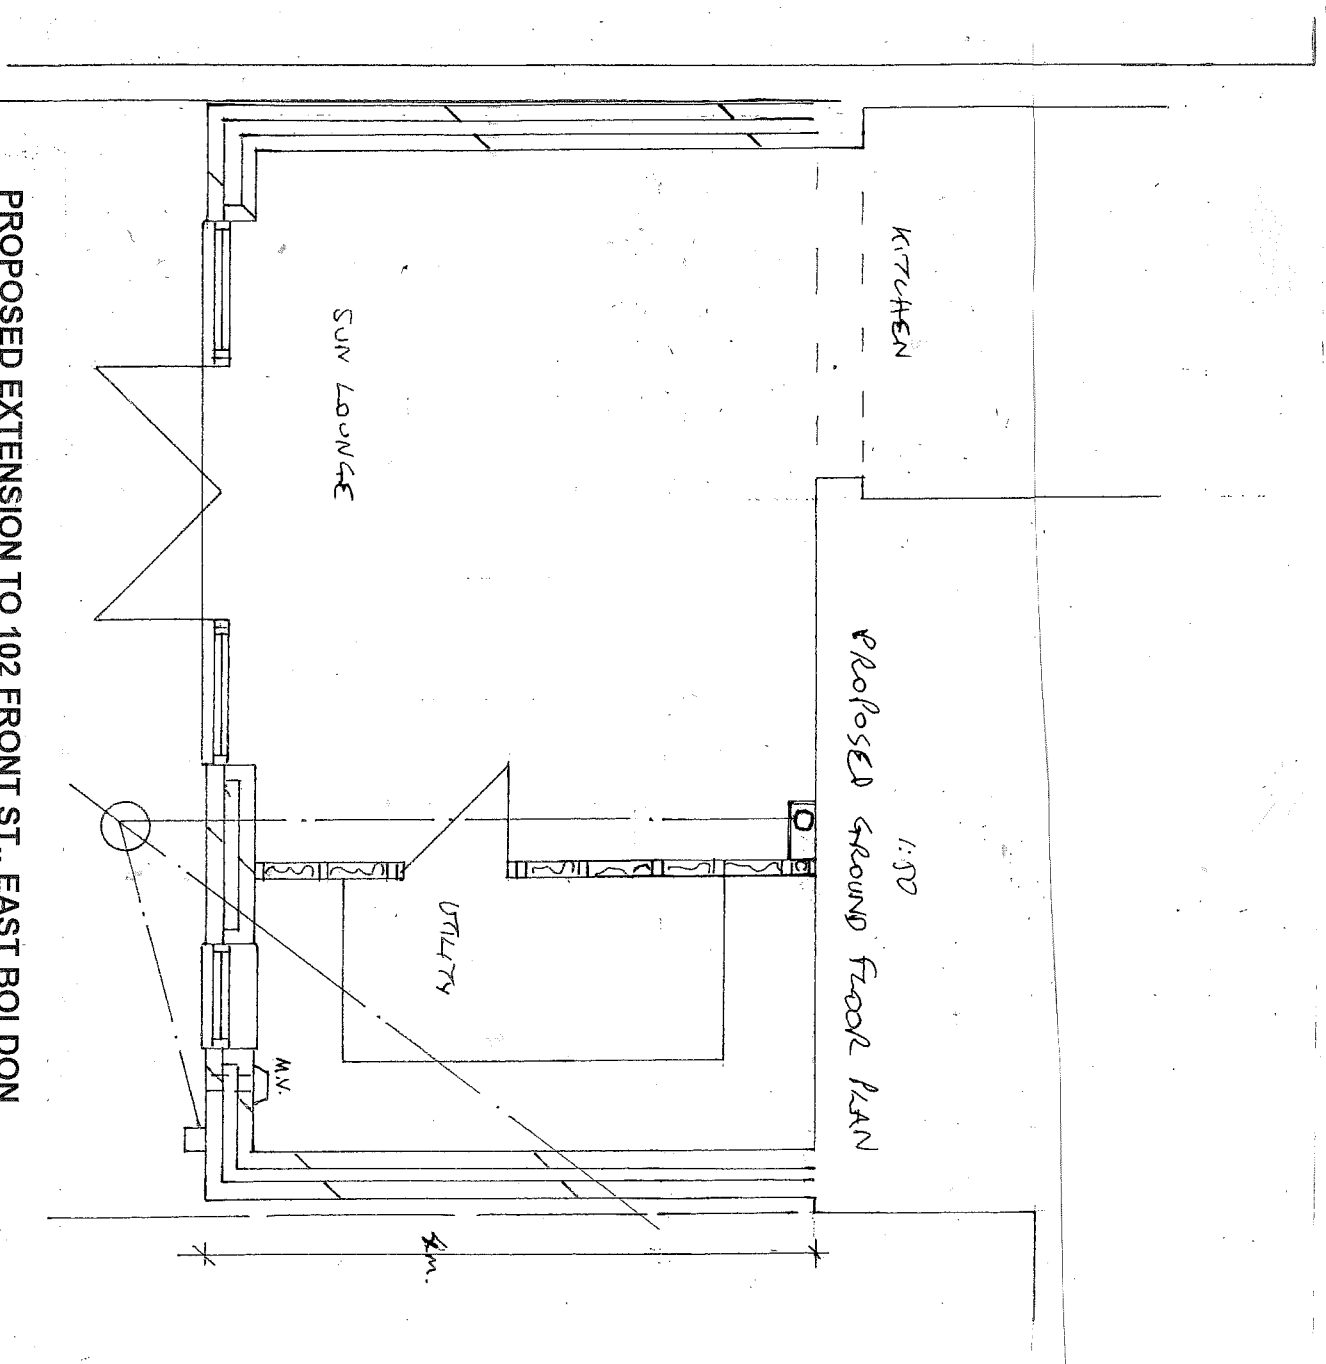

PROPOSED EXTENSION TO 102 FRONT ST., EAST BOLDON
FOR MR. & MRS. SMITH
DRG NO 1

GEN. A - 19/3/21