



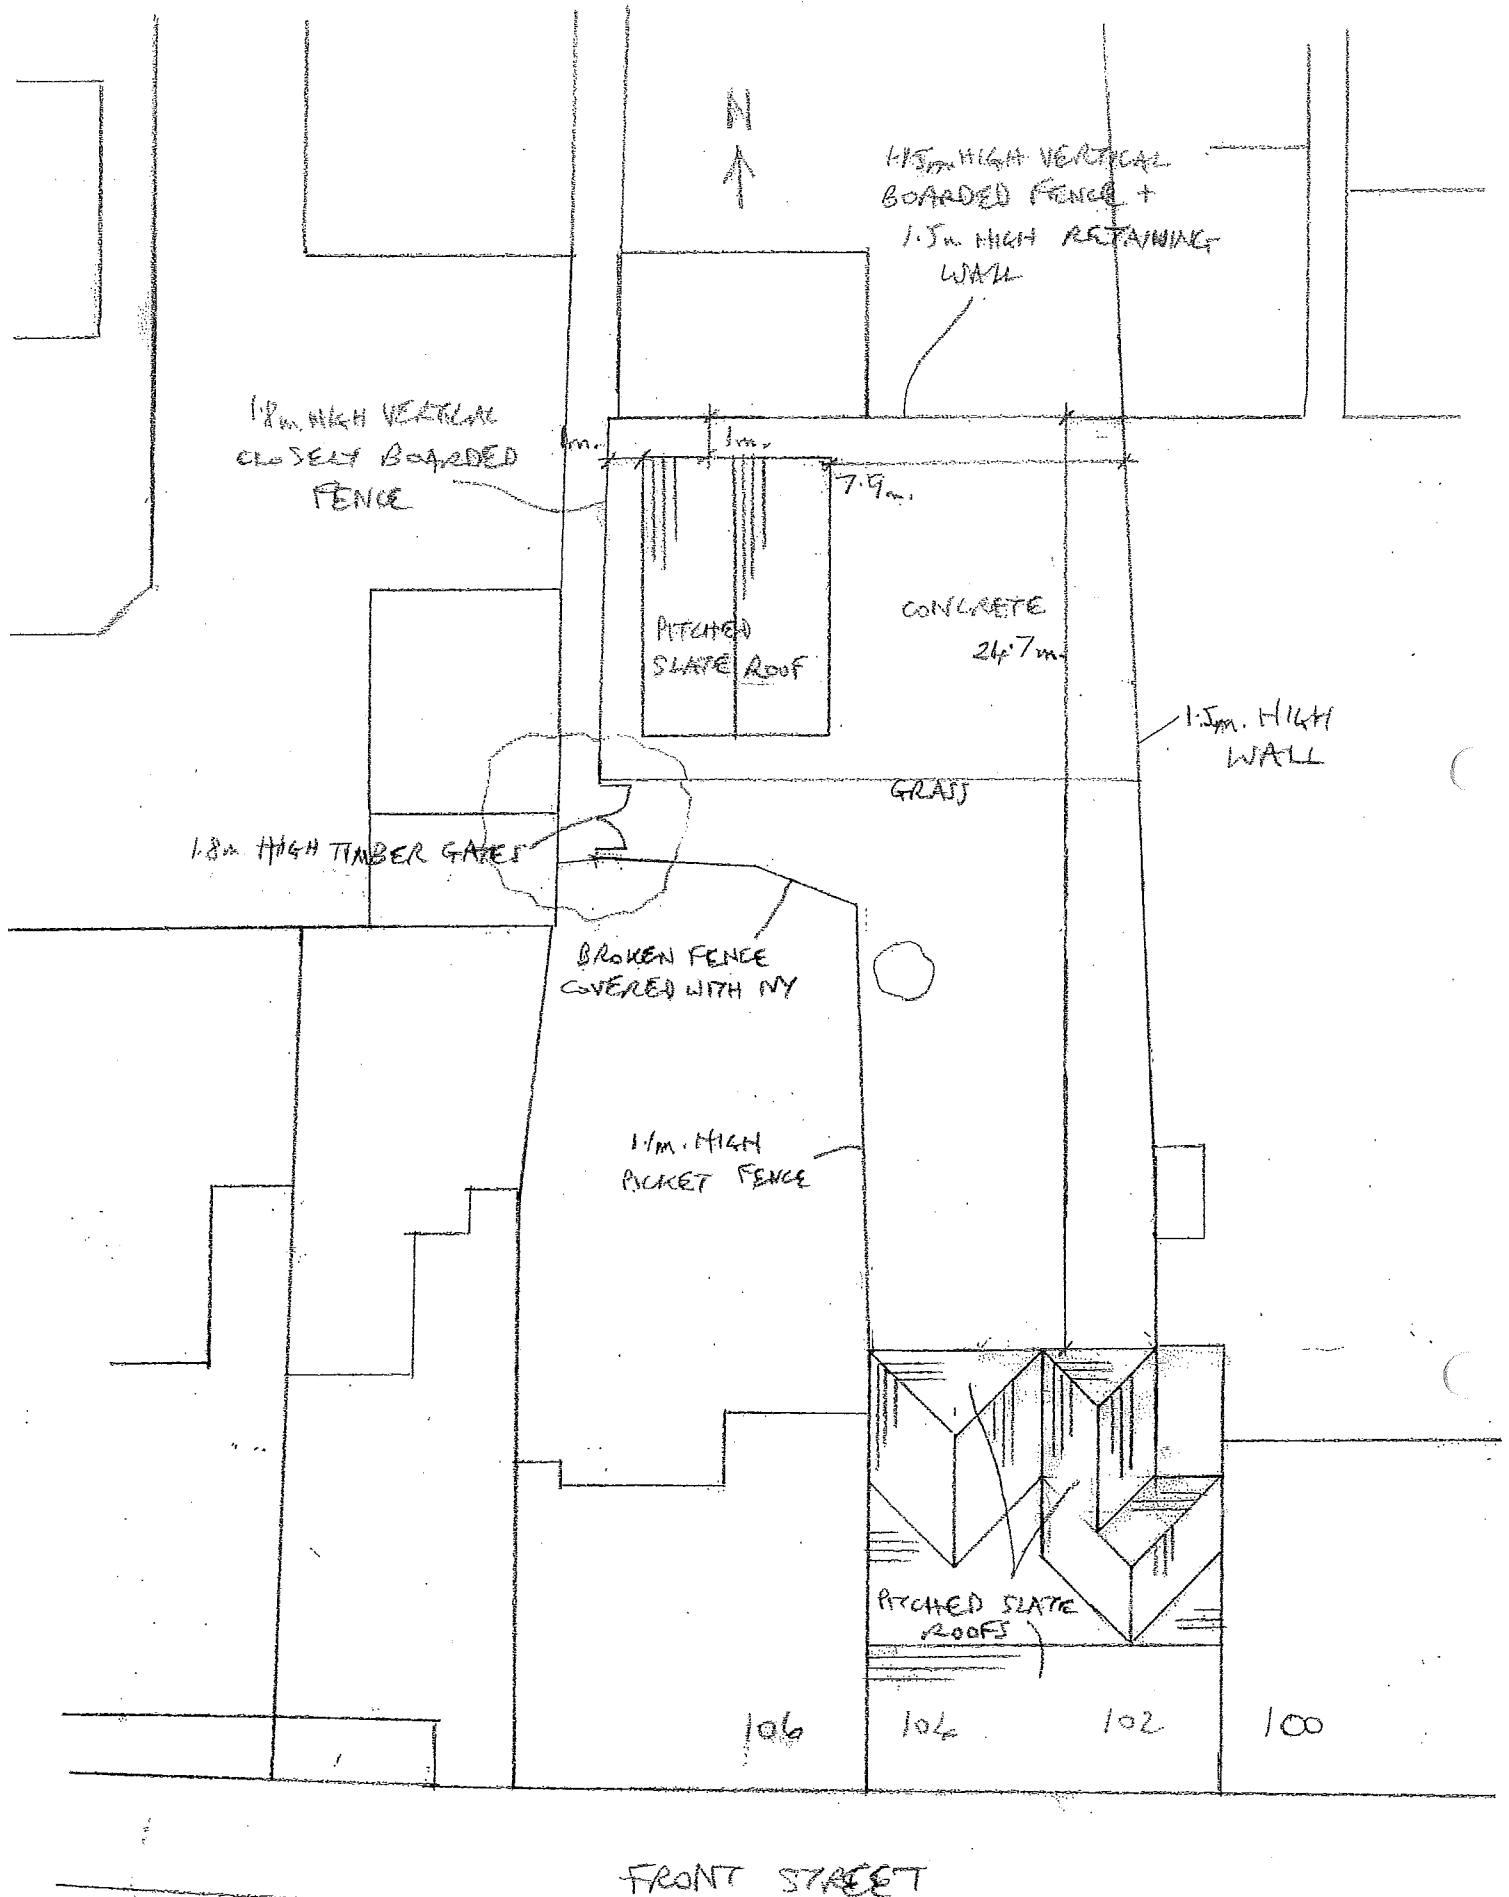

102 FRONT STREET, EAST BOLDON
 SITE/ROOF PLAN 1:200
 EXISTING

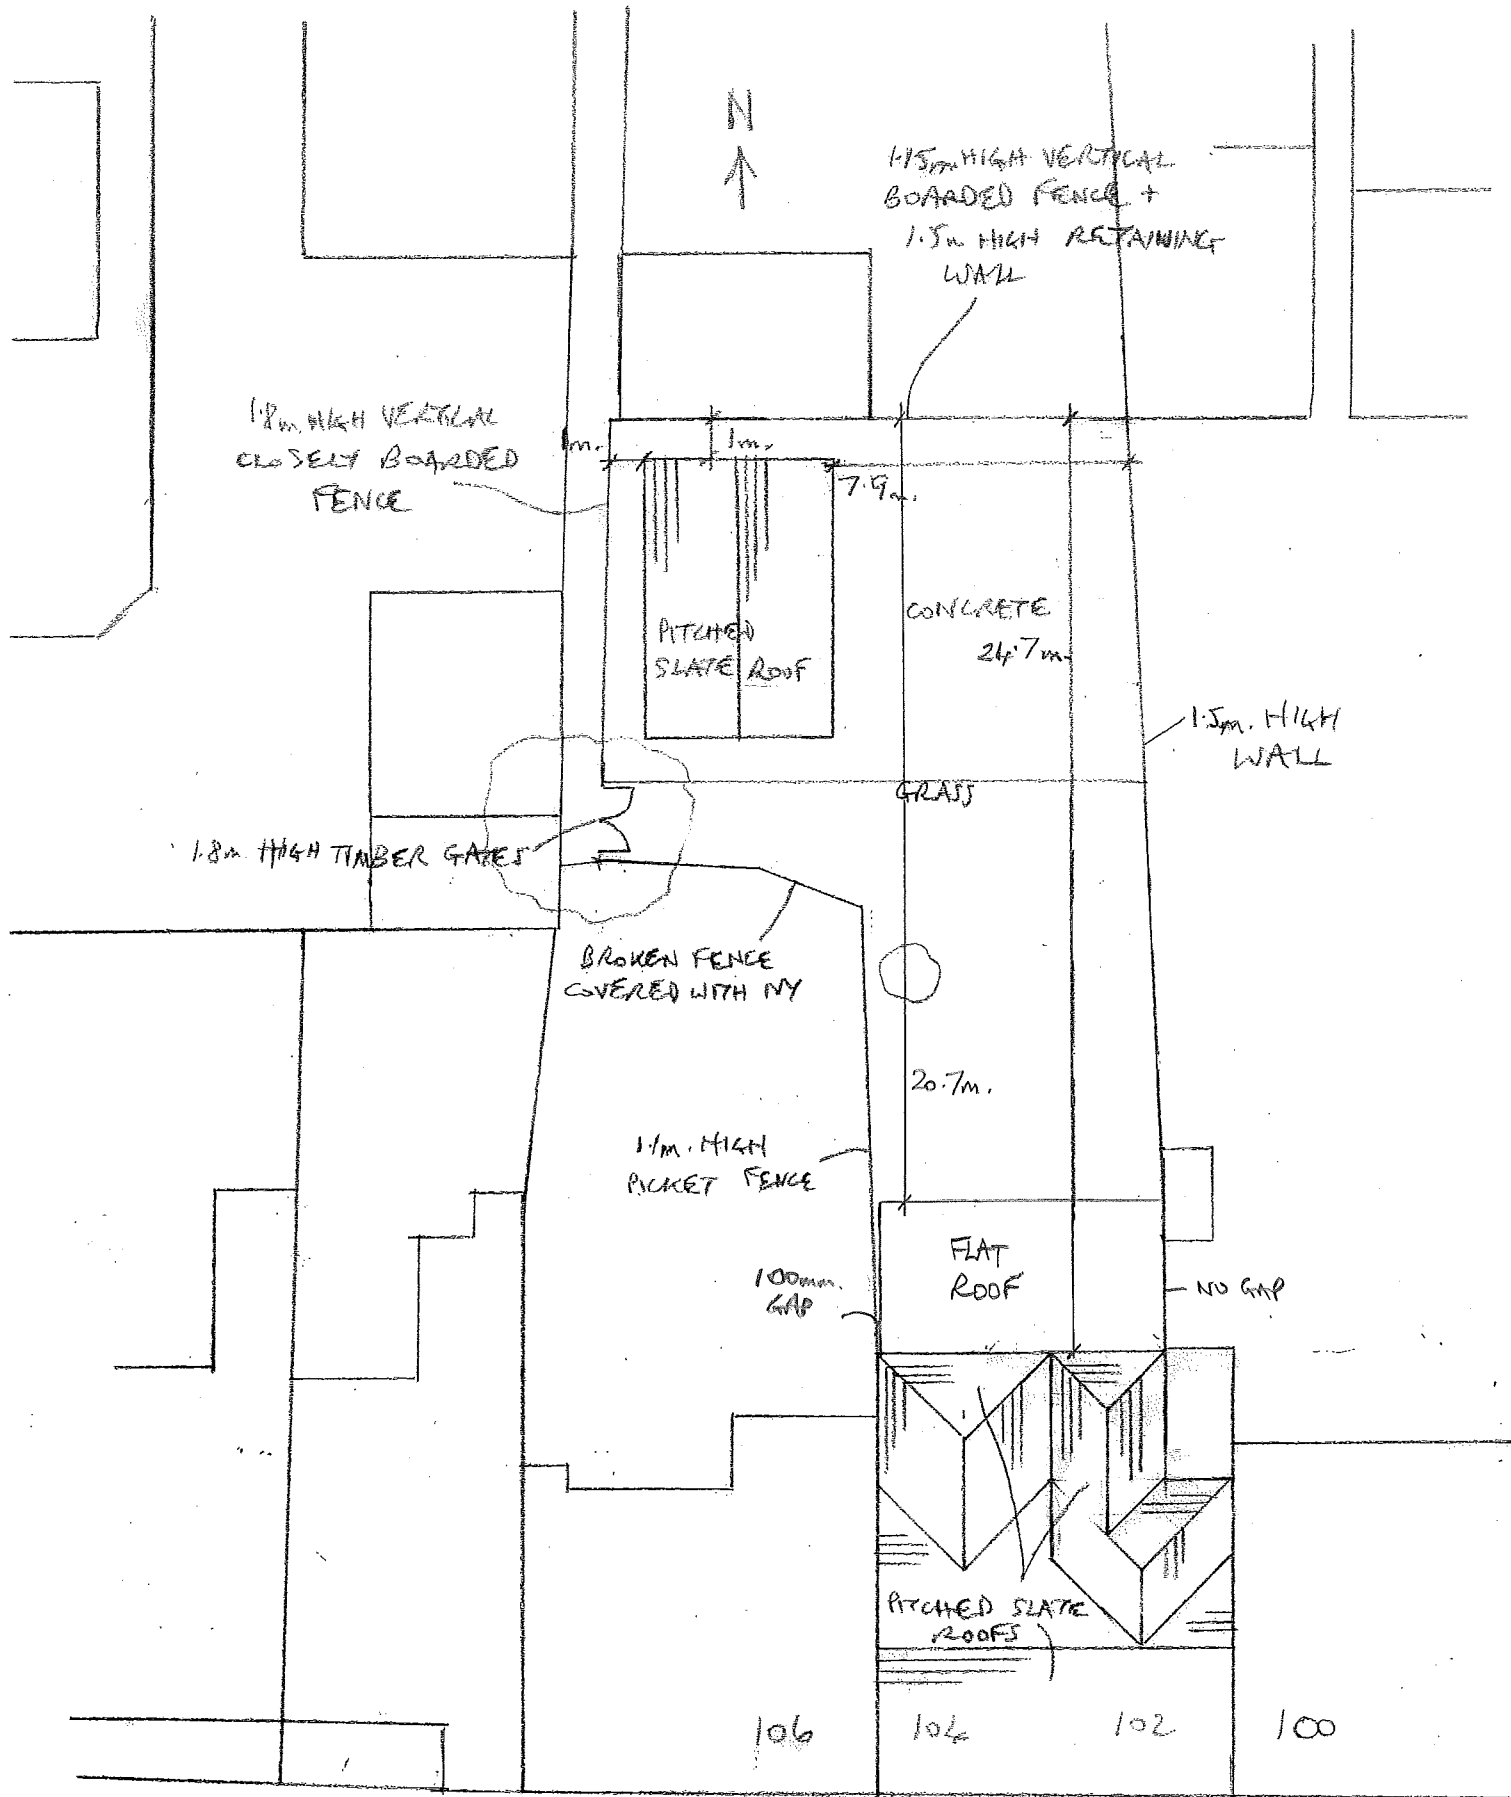

FRONT STREET

102 FRONT STREET, EAST BOLDON

SITE/ROOF PLAN 1:200 - PROPOSED