
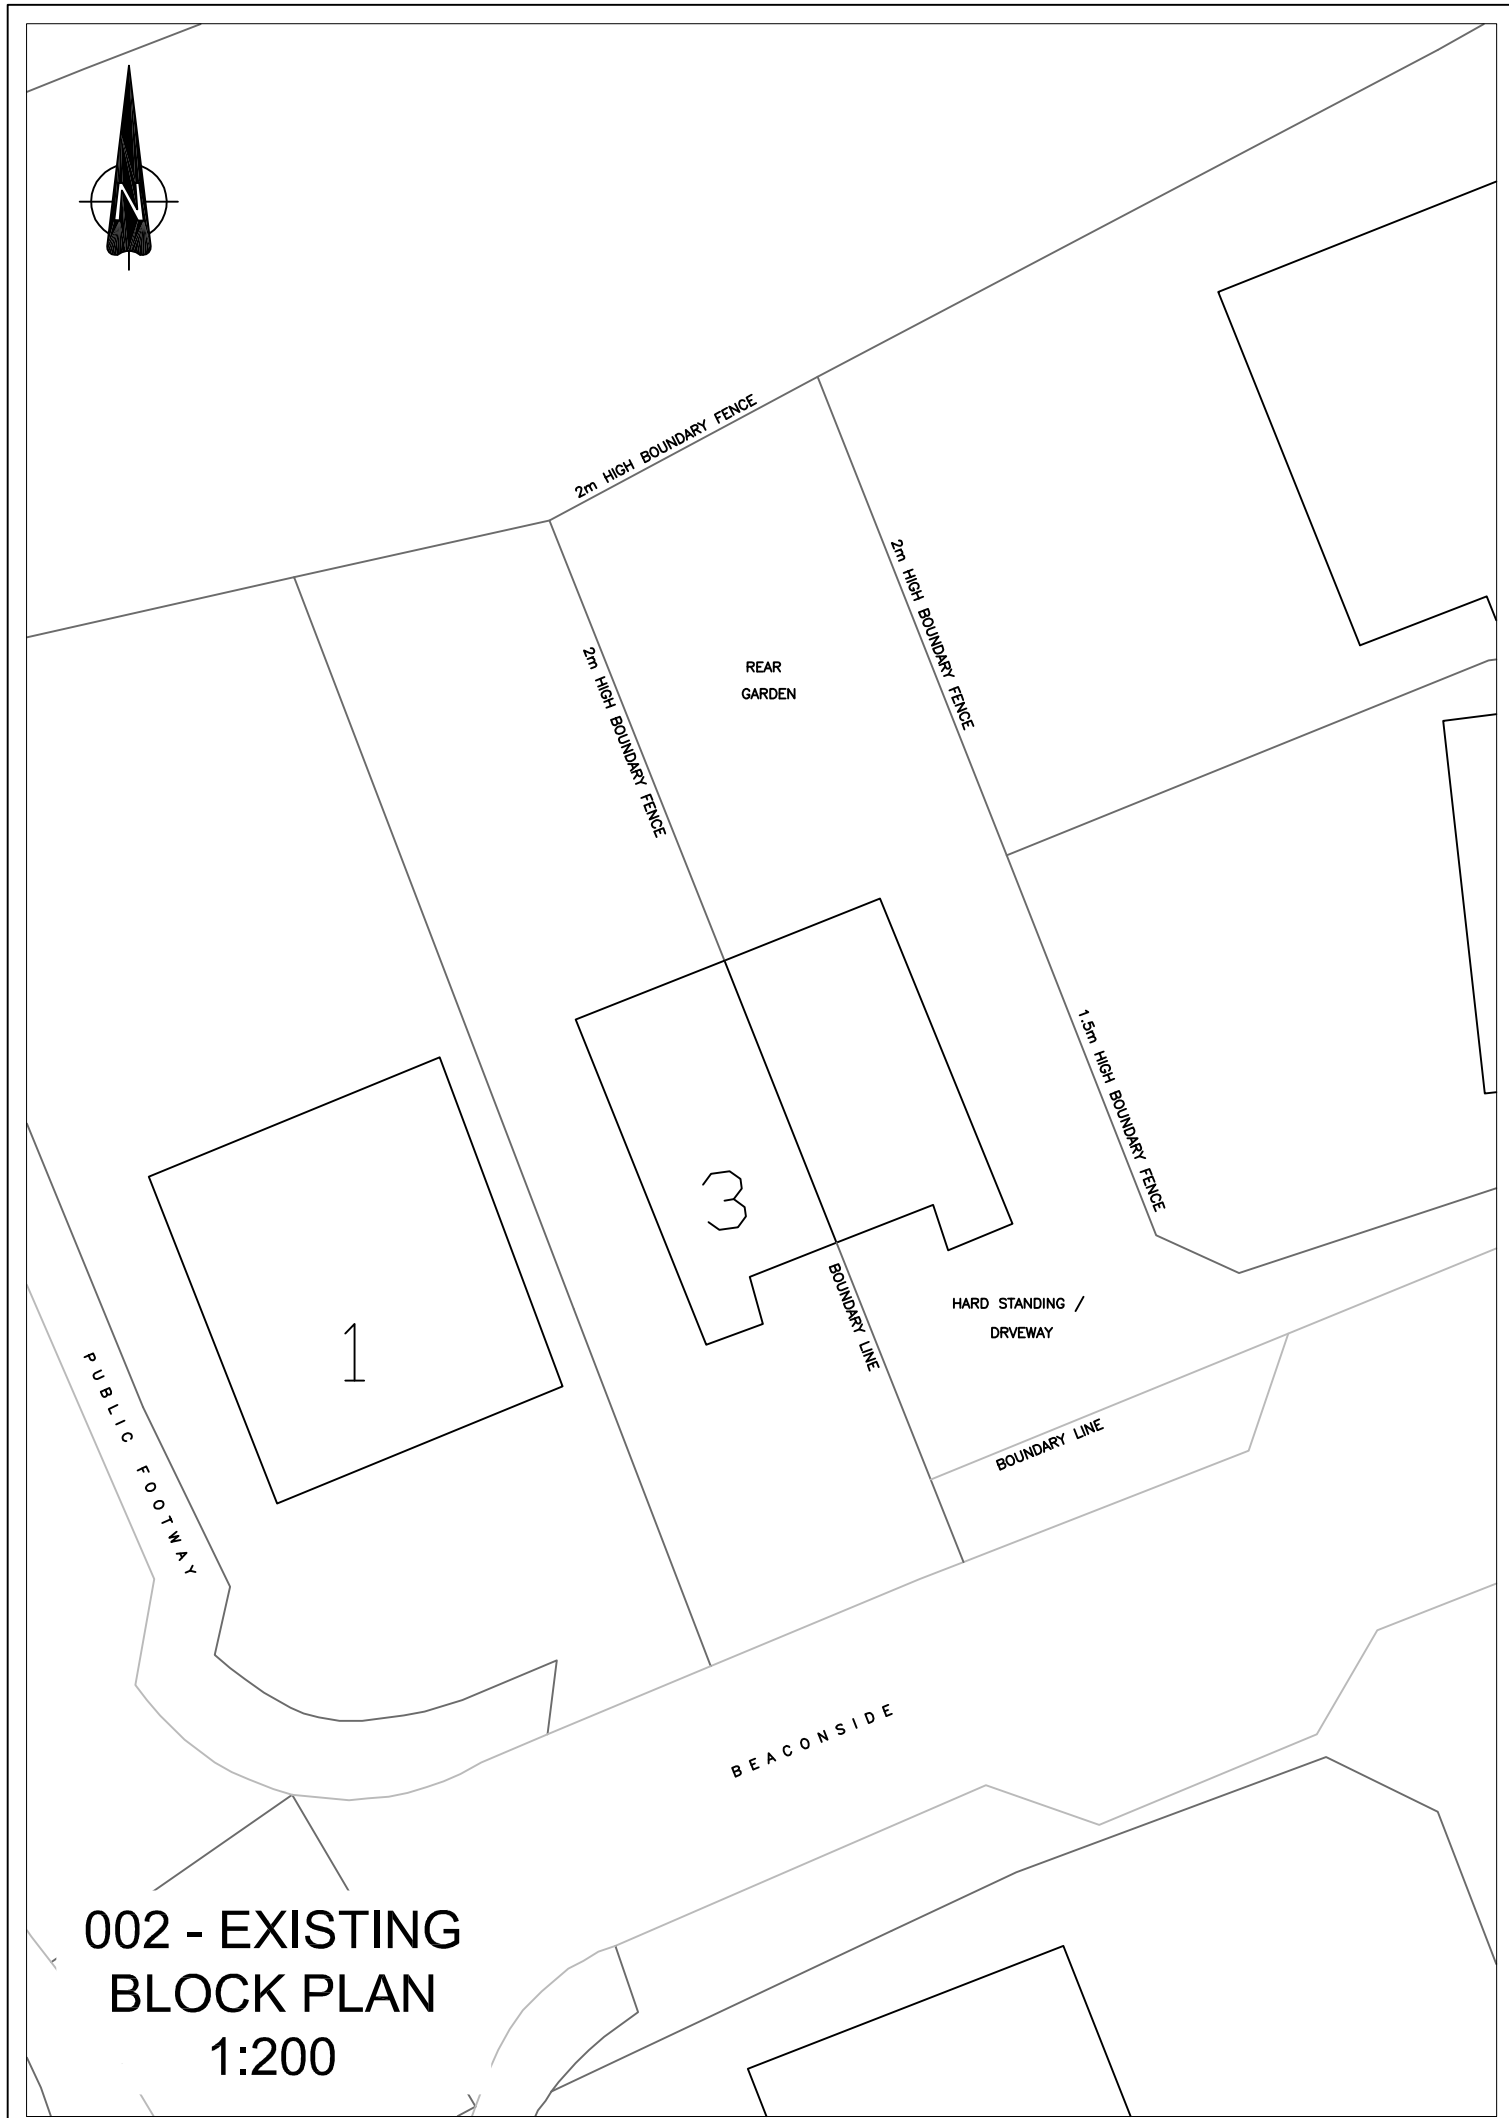



002 - EXISTING
BLOCK PLAN
1:200

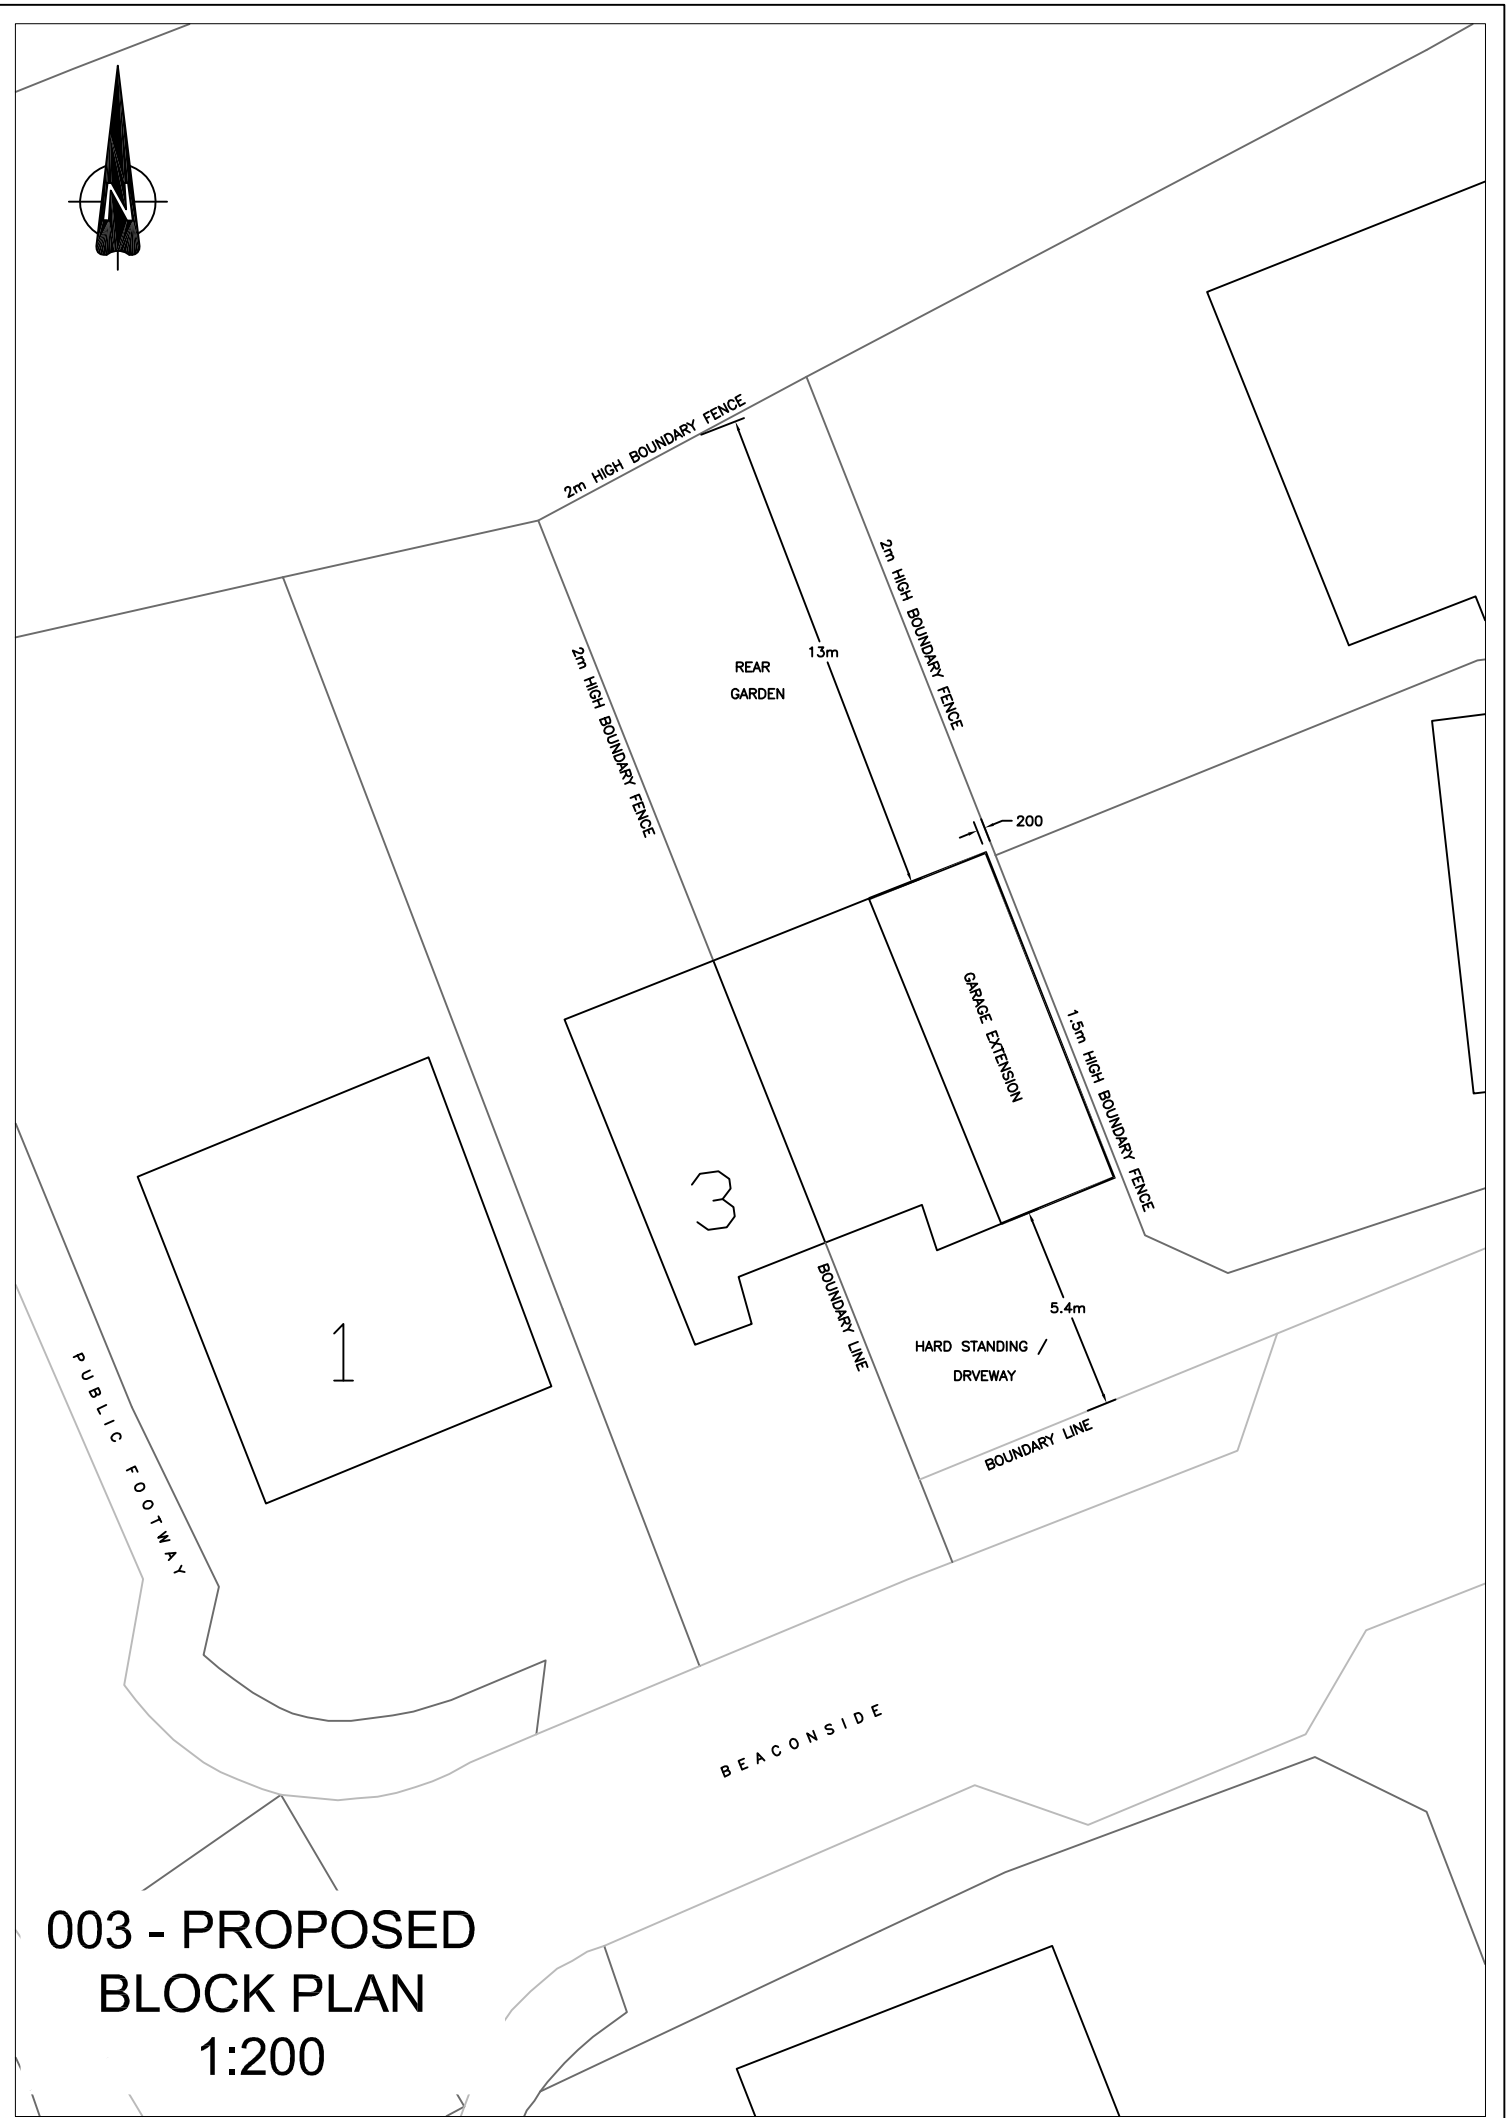


003 - PROPOSED
BLOCK PLAN
1:200