



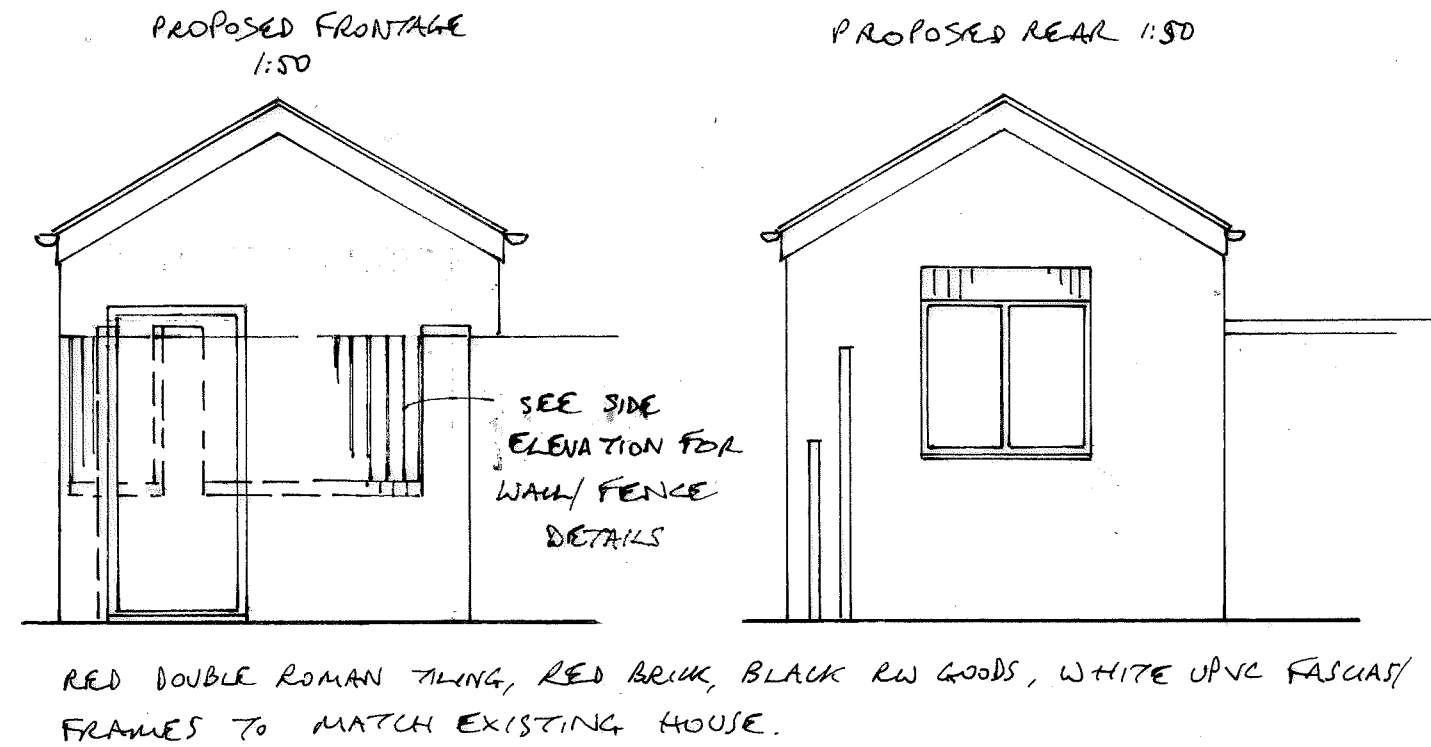

24 HIGH TREES, S. SHIELDS
FOR MR. & MRS. LEADLEY DRG NO 0774/7467/553

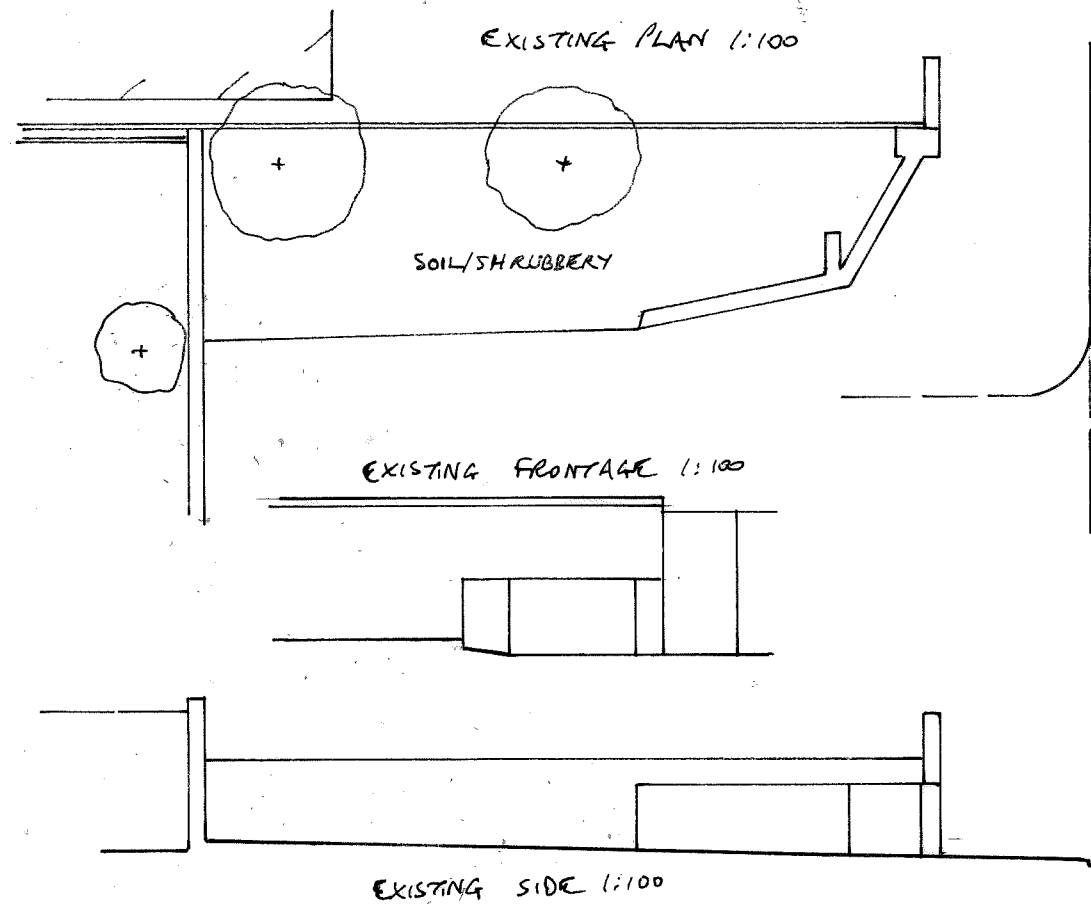