



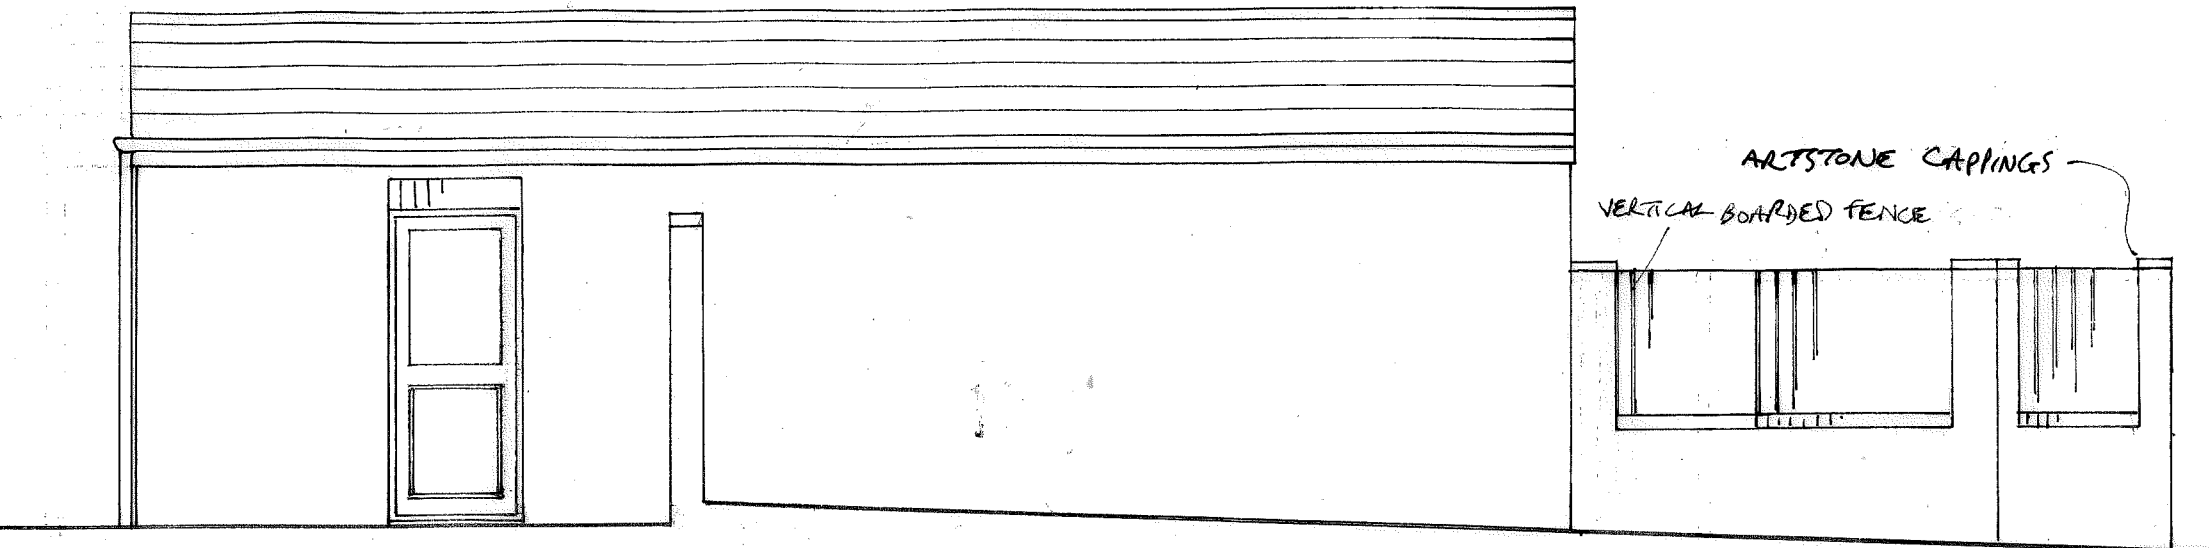

PROPOSED SIDE 1:50

24 HIGH TREES, S. SHIELDS
FOR MR. & MRS. LEADLEY DRG NO 0792/1083/841

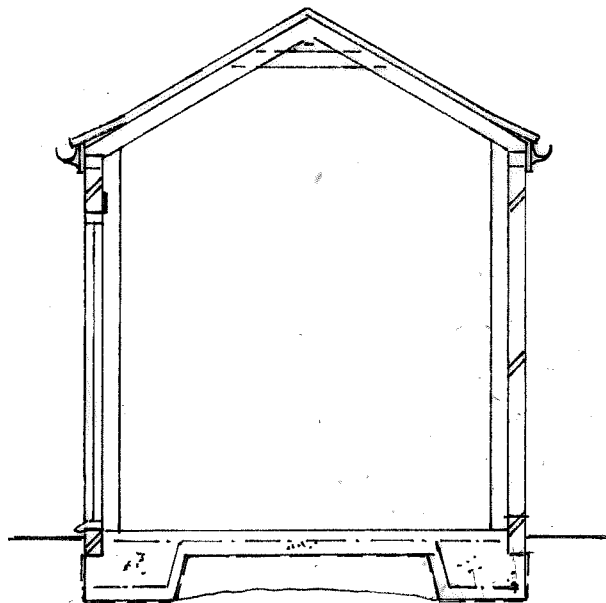

SECTION 1:50