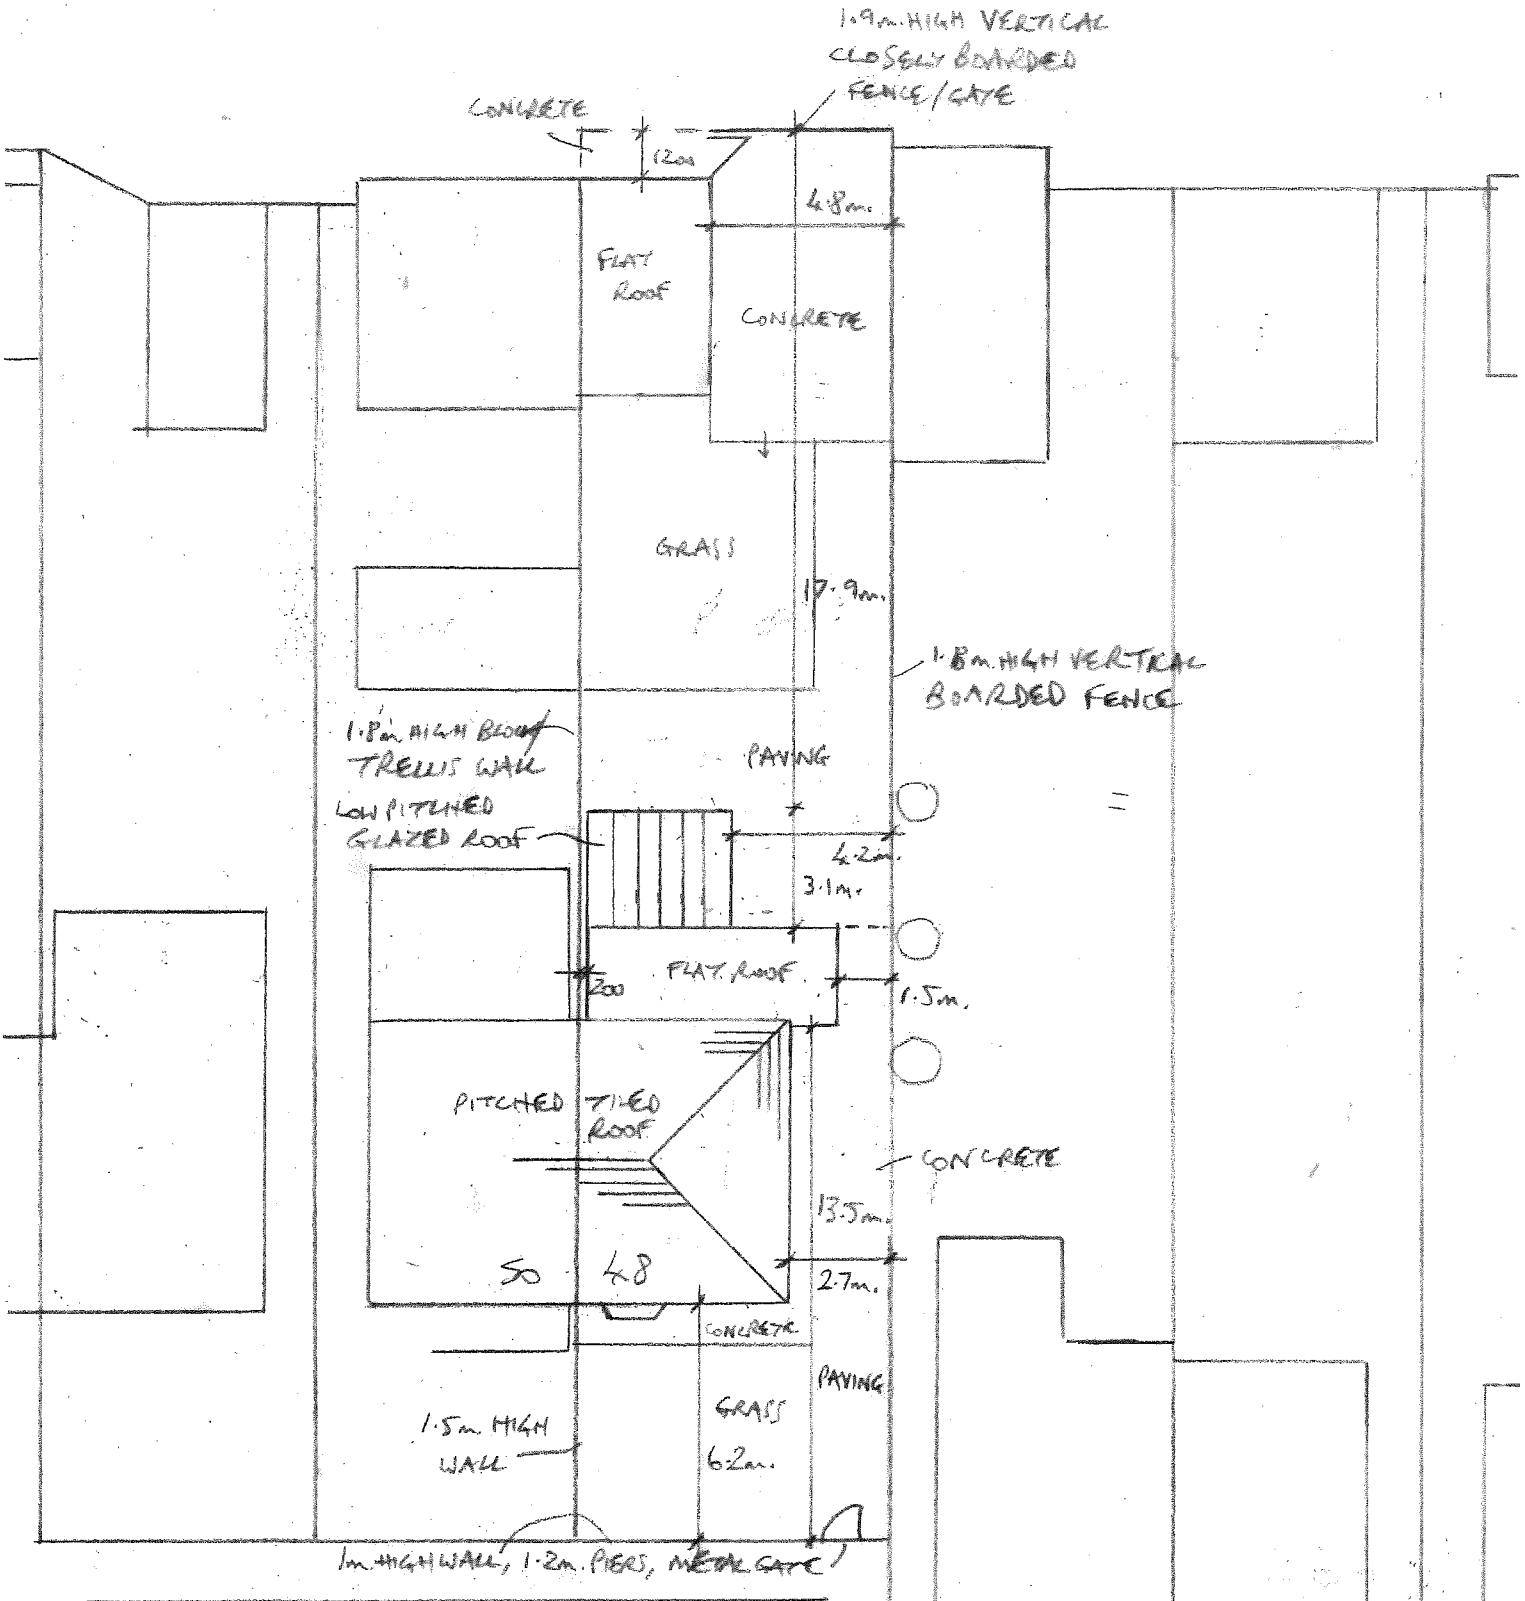


48 HARTON HOUSE ROAD,
SOUTH SHIELDS

N

1:200 SITE/ROOF PLAN
EXISTING