


PROPOSED EXTENSION TO 48 HARTON HOUSE ROAD, S. SHIELDS
FOR J. GRAY/S. OWEN **DRG NO 1**

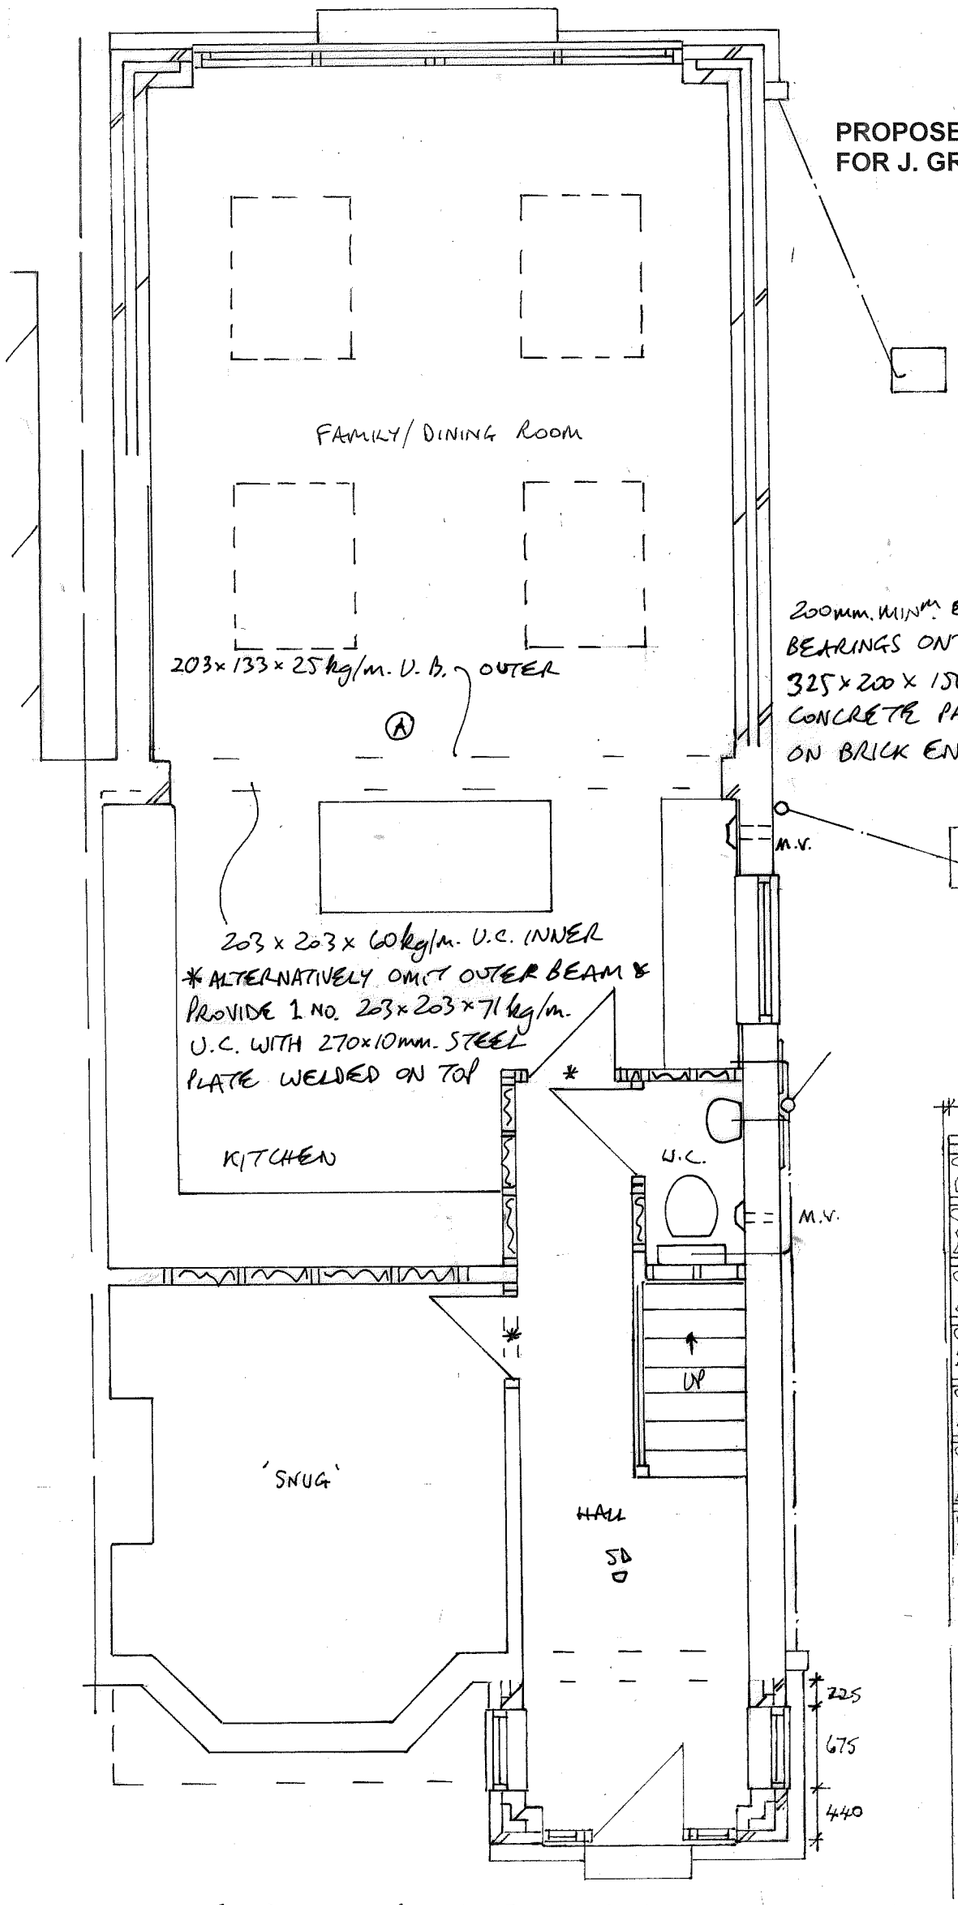


PROPOSED GROUND FLOOR 1:50

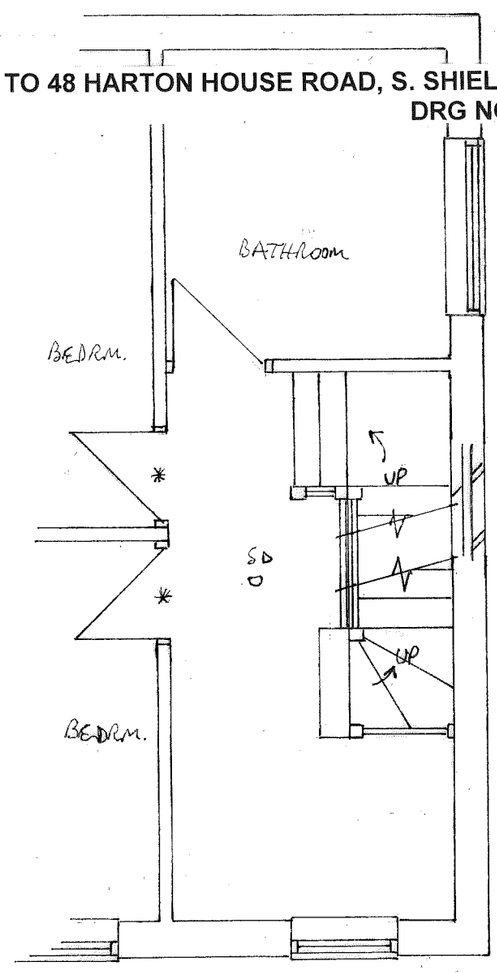

PROPOSED FIRST FLOOR 1:50

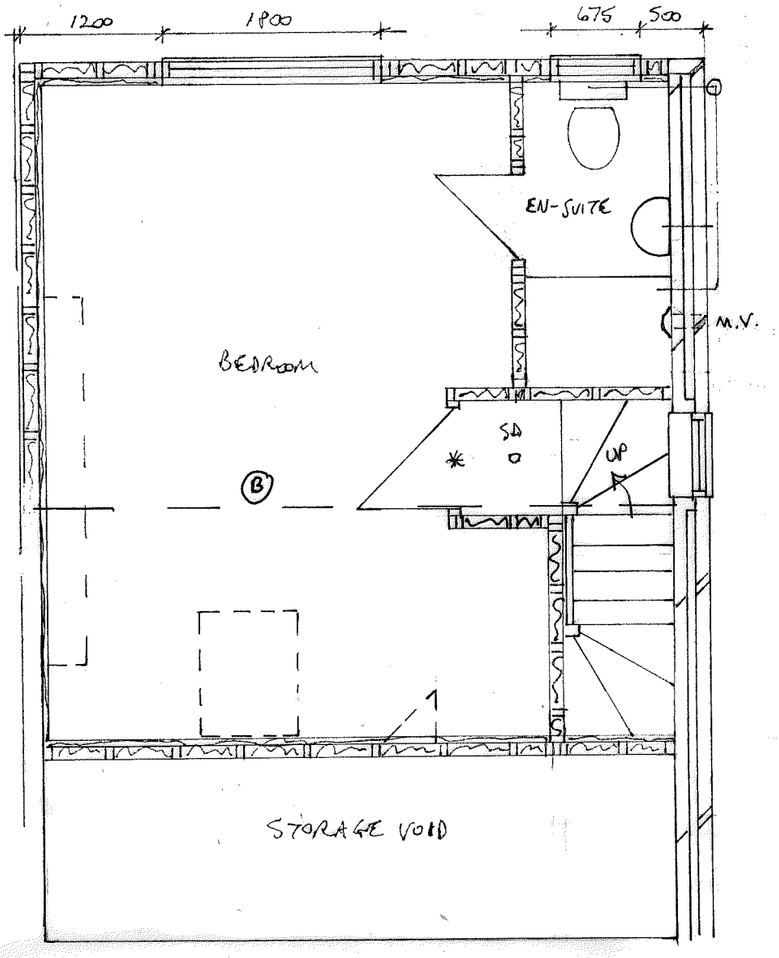

PROPOSED 2ND FLOOR 1:50

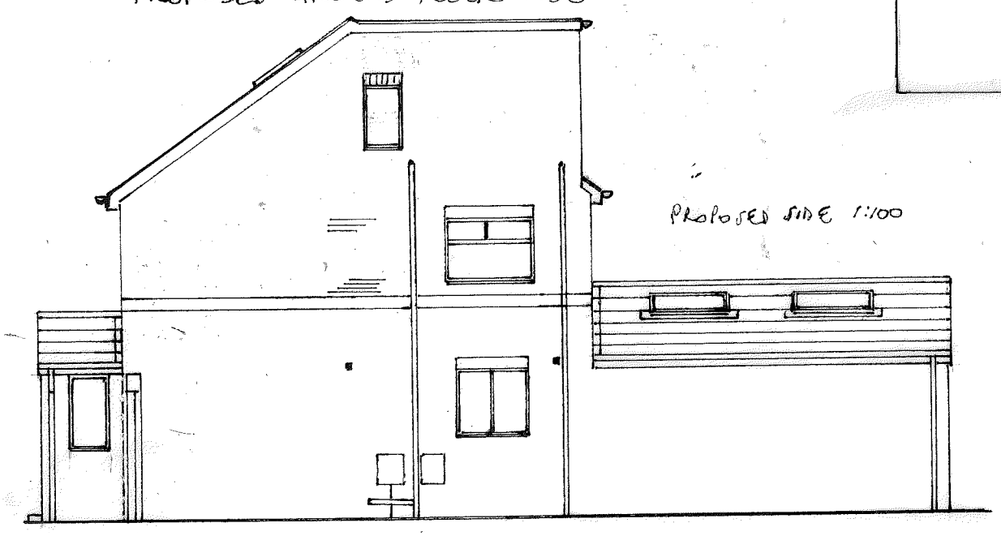

PROPOSED SIDE 1:100

(B) - 203x133x30kg/m. U.B. - 225x100x150mm. CONCRETE PADSTONE TO BRICK BEARING. 440x100x215mm. CONCRETE PADSTONE TO BLOCK BEARING. PROVIDE 152x89x16kg/m. U.B. OVER WINDOW WITH 200mm. MIN.m END BEARINGS AND LA LINTEL TO OUTER LEAF WITH STEPPED CAVITY TRAY D/C OVER.